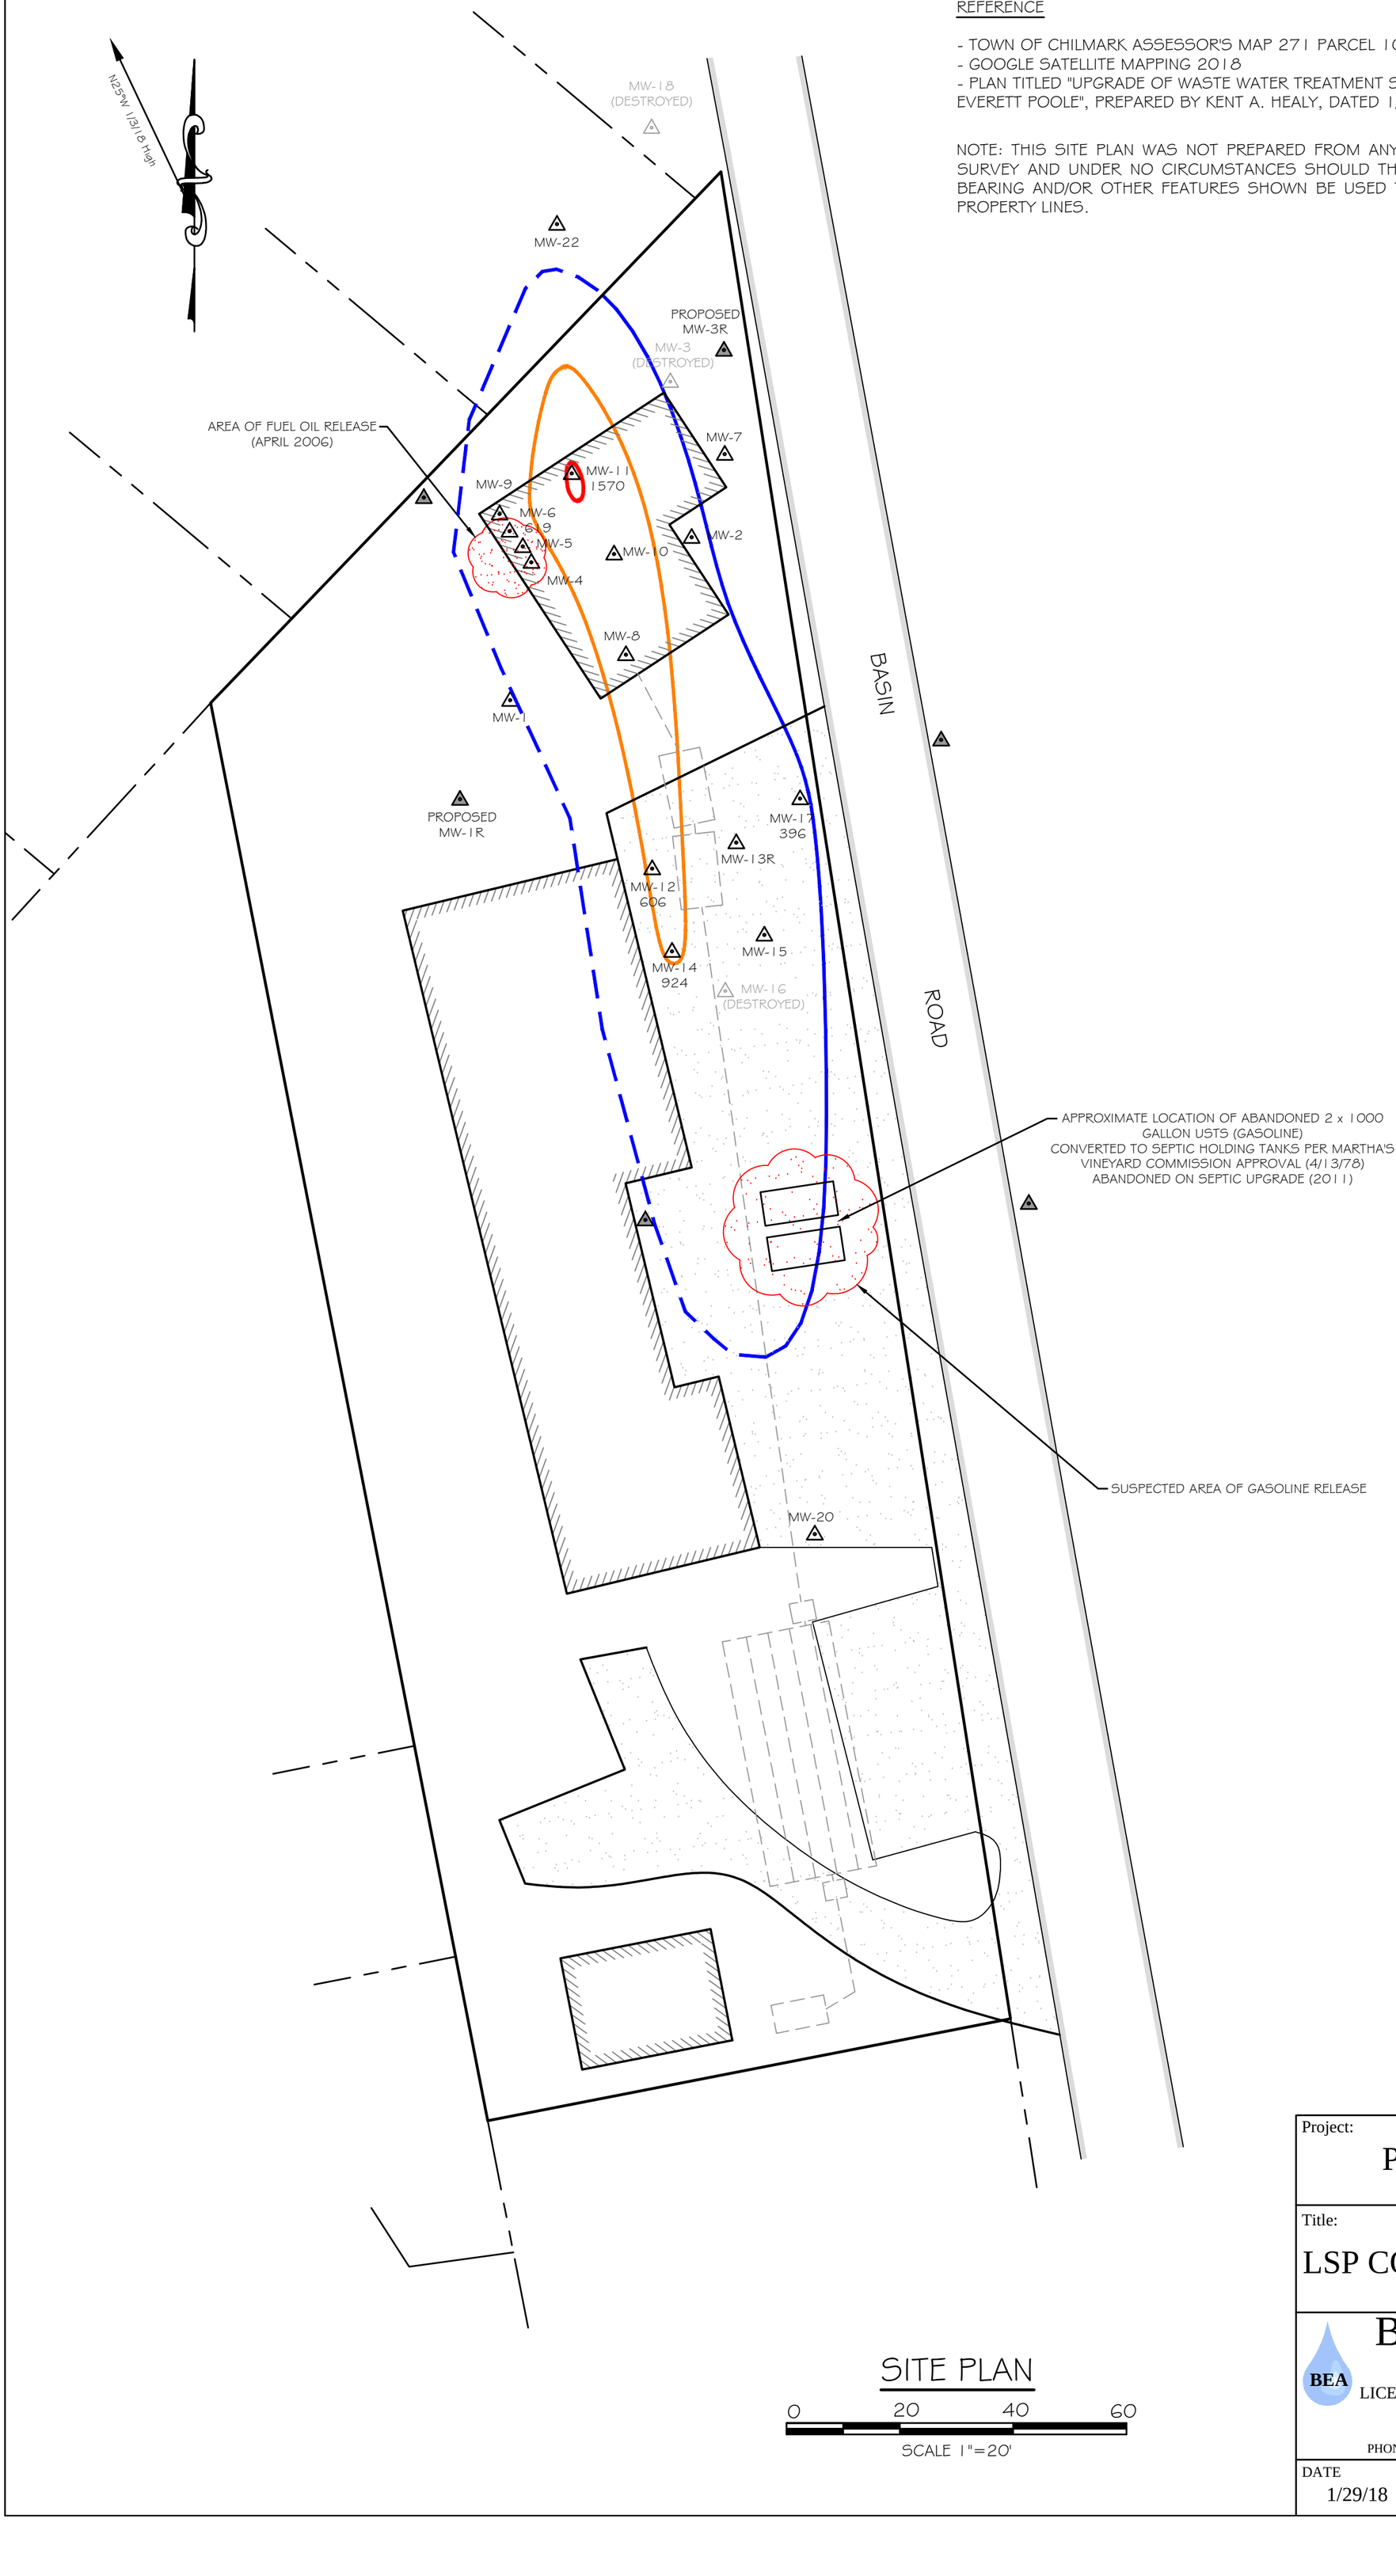

SITE PLAN

0 20 40 60

SCALE 1"=20'

REFERENCE

- TOWN OF CHILMARK ASSESSOR'S MAP 27 1 PARCEL 109
- GOOGLE SATELLITE MAPPING 2018
- PLAN TITLED "UPGRADE OF WASTE WATER TREATMENT SYSTEM FOR EVERETT POOLE", PREPARED BY KENT A. HEALY, DATED 1/3/11

NOTE: THIS SITE PLAN WAS NOT PREPARED FROM ANY INSTRUMENT SURVEY AND UNDER NO CIRCUMSTANCES SHOULD THE DISTANCES, BEARING AND/OR OTHER FEATURES SHOWN BE USED TO ESTABLISH PROPERTY LINES.

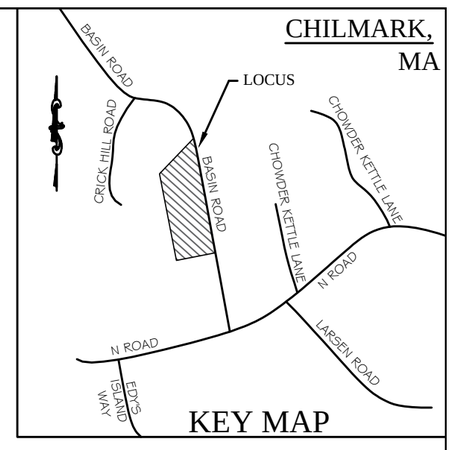

LEGEND

- MW MONITORING WELL
- MW PROPOSED MONITORING WELL
- SOLUTE PLUME CONTOURS C5-C8 ALIPHATICS 300 UG/L
- SOLUTE PLUME CONTOURS C5-C8 ALIPHATICS 900 UG/L
- SOLUTE PLUME CONTOURS C5-C8 ALIPHATICS 1500 UG/L

RTN# 4-419707

Project:

POOLE-MENEMSHA CAFE

24 BASIN ROAD - CHILMARK, MA 02535

Title:

LSP CONSULTATION - PEER REVIEW

24 BASIN ROAD - CHILMARK, MA 02535

BENNETT ENVIRONMENTAL ASSOCIATES, INC.

LICENSED SITE PROFESSIONALS, ENVIRONMENTAL SCIENTISTS, GEOLOGISTS, ENGINEERS

1573 MAIN STREET, P.O. BOX 1743, BREWSTER, MA 02631

PHONE: (508) 896-1706 www.bennett-ea.com FAX: (508) 896-5109

DATE	SCALE	BY	CHECK	JOB NUMBER
1/29/18	As Noted	CFH	SRF	BEA17-11078