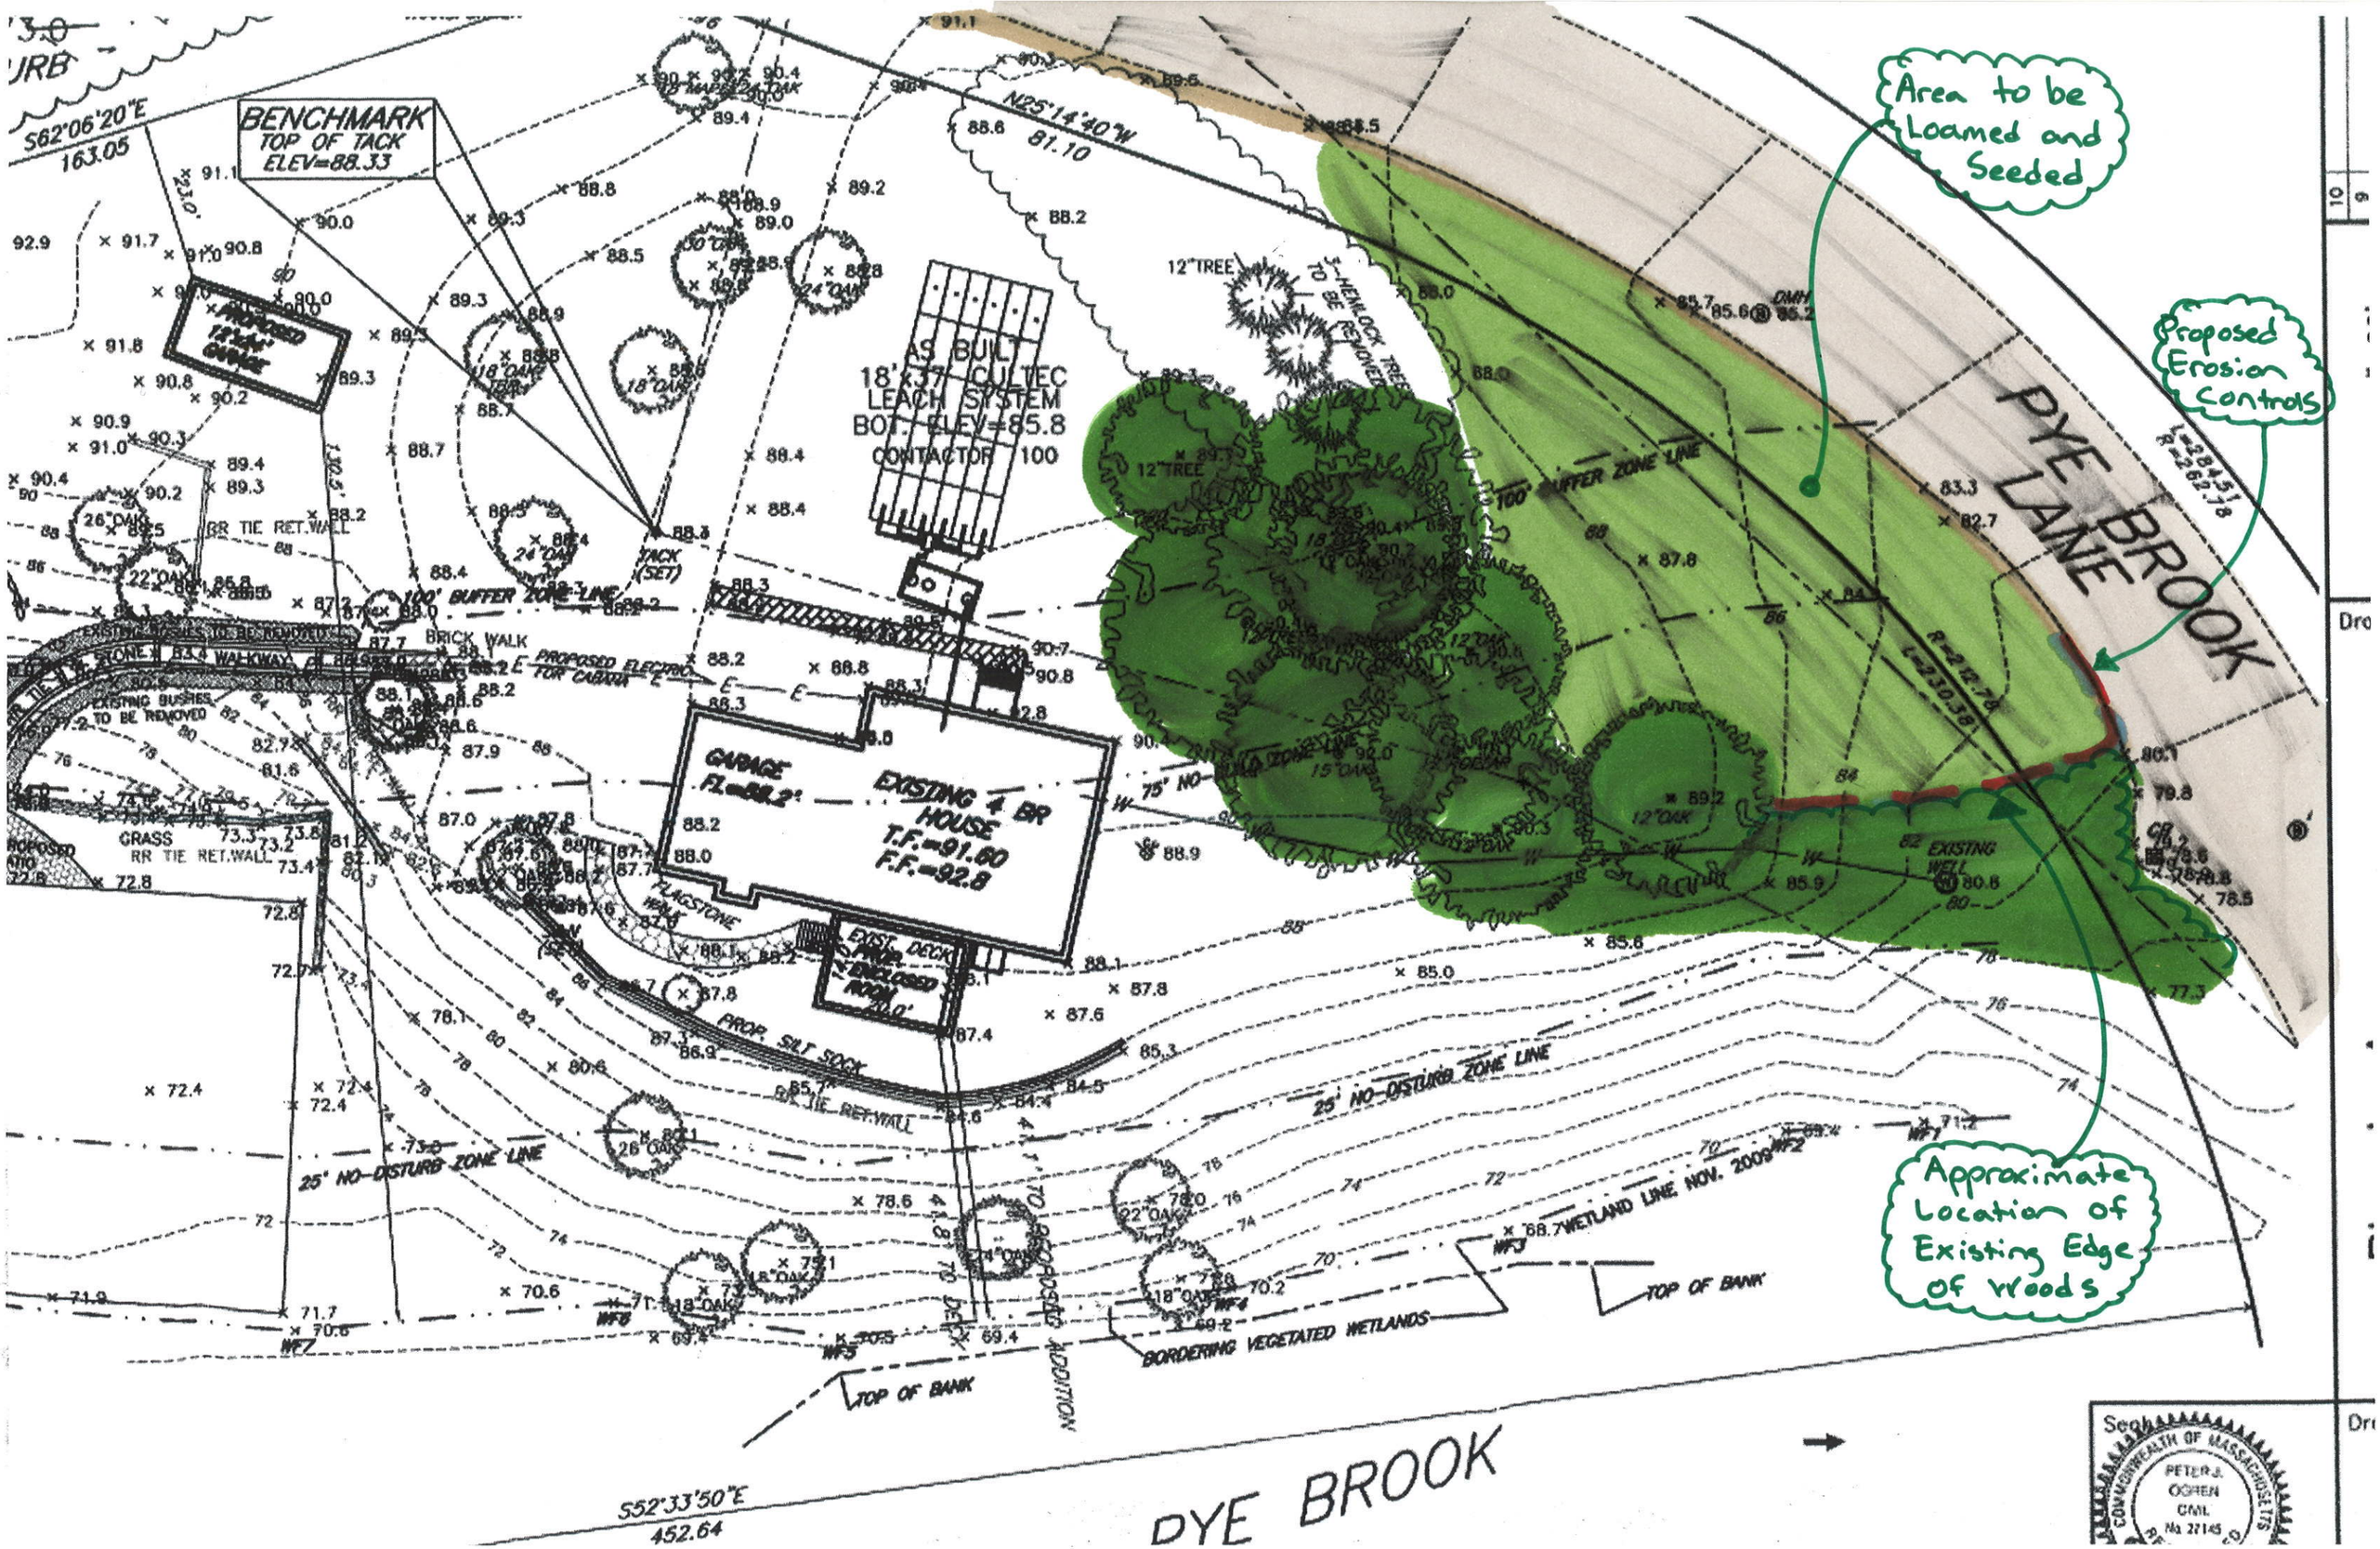
Area to be Loamed and Seeded
Proposed Erosion Controls
Approximate Location of Existing Edge of Woods
BENCHMARK
TOP OF TACK
ELEV=88.33
PROPOSED 12'x16' GARAGE
AS BUILT 18'x37' CULTEC LEACH SYSTEM
BOT. ELEV=85.8
CONTACTOR 100
GARAGE Fl.=88.2'
EXISTING 4 BR HOUSE
T.F.=91.60
F.F.=92.8
100' BUFFER ZONE LINE
25' NO-DISTURB ZONE LINE
PROP. SILT SOCK
TOP OF BANK
BORDERING VEGETATED WETLANDS
WETLAND LINE NOV. 2009
PYE BROOK LANE
PYE BROOK
S62°06'20"E
163.05
N25°14'40"W
81.10
S52°33'50"E
452.64