12' Gravel/Hardner

12"

Bus Loop Detail
No Scale

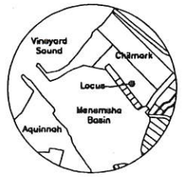

LOCUS MAP
Scale: 1:500

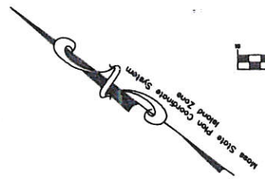

GRAPHIC SCALE
(IN FEET)
1 inch = 10 ft.

Site Plan in
Chilmark, Mass.
Prepared for
The Town Of Chilmark
Scale 1" = 20'
September 18, 2018

VINEYARD LAND SURVEYING & ENGINEERING

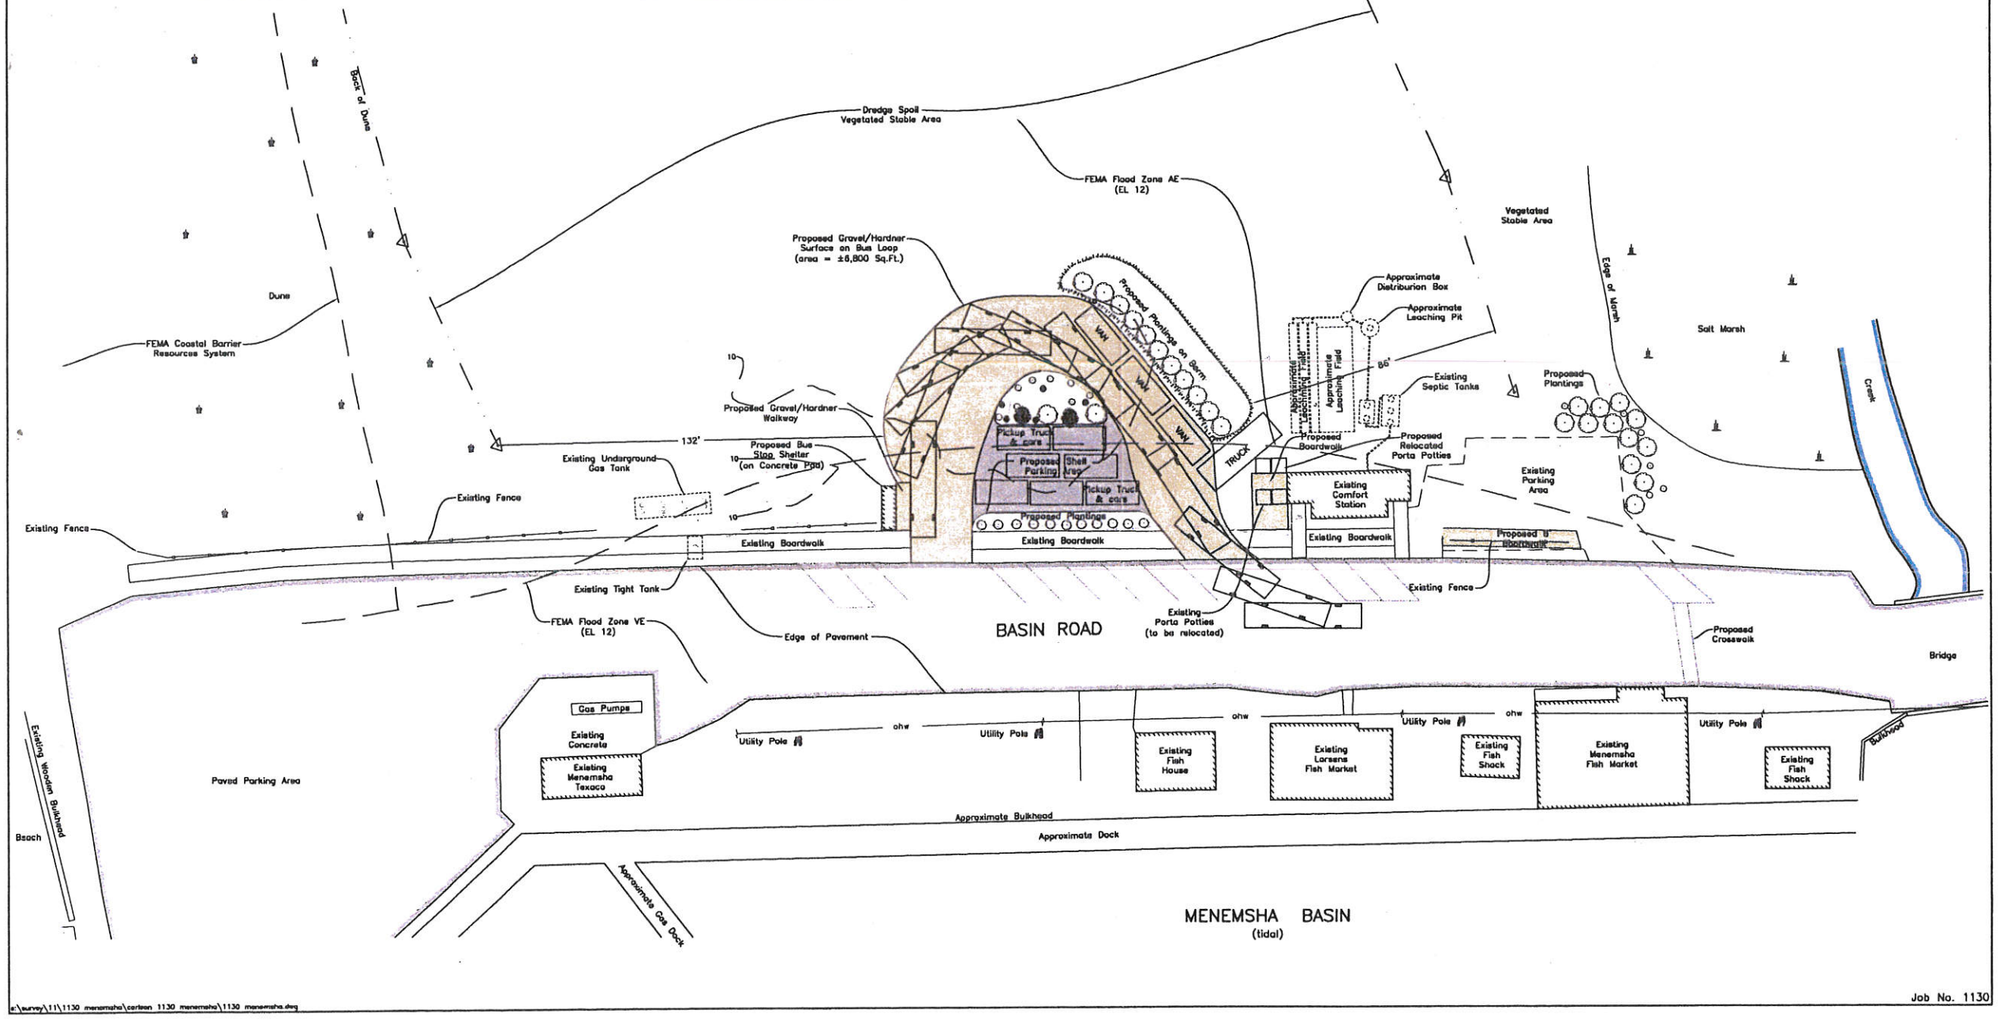

e:\survey\11\1130 menemsha\cartesn 1130 menemsha\1130 menemsha.dwg

Job No. 1130