Harding Avenue
Proposed Property/Right-of-Way Line Modifications (Conceptual)

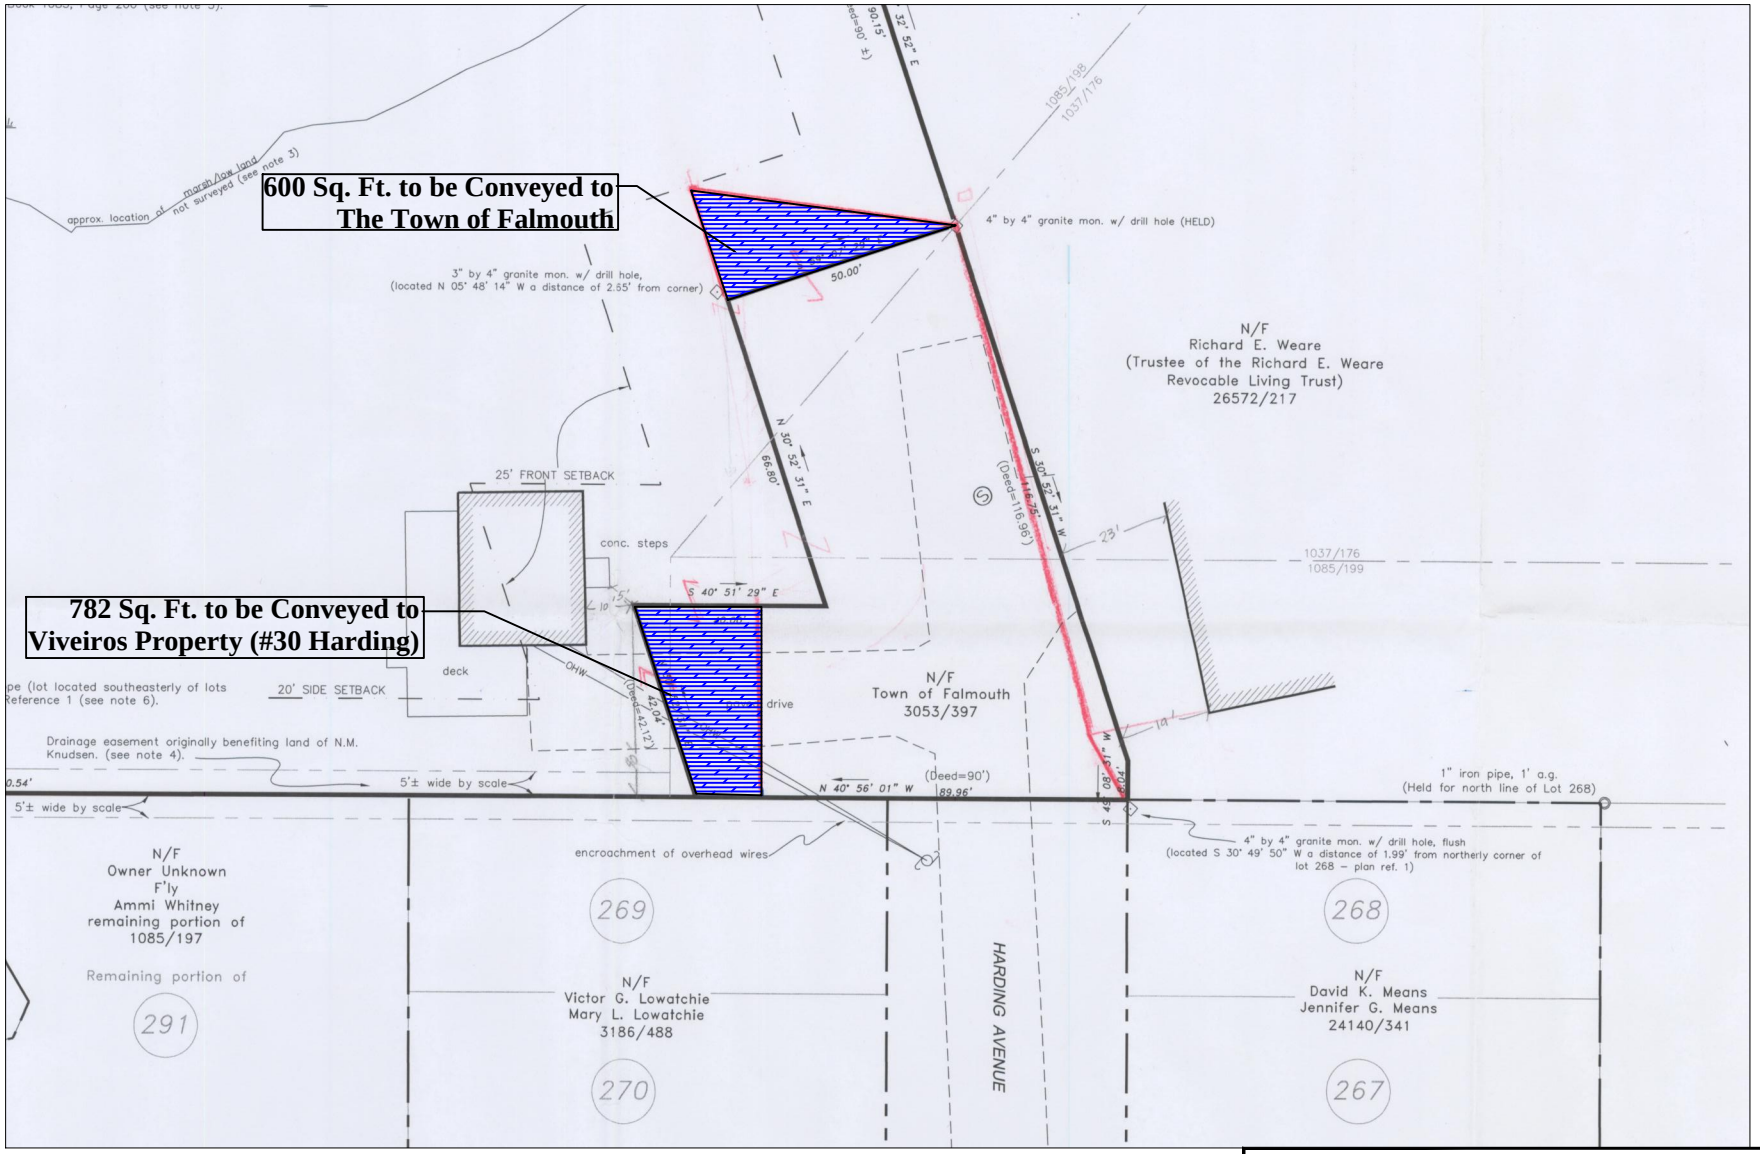

Town of Falmouth
Parks and Public Works Department

Harding Avenue Property Line/ROW line adjustments	
DESIGNED BY: jjr	Conceptual ROW adjustments
CHECKED BY:	
DATE: 3/7/12	SCALE: 1" = 40'
	SHEET 1 OF 1