EXHIBIT A

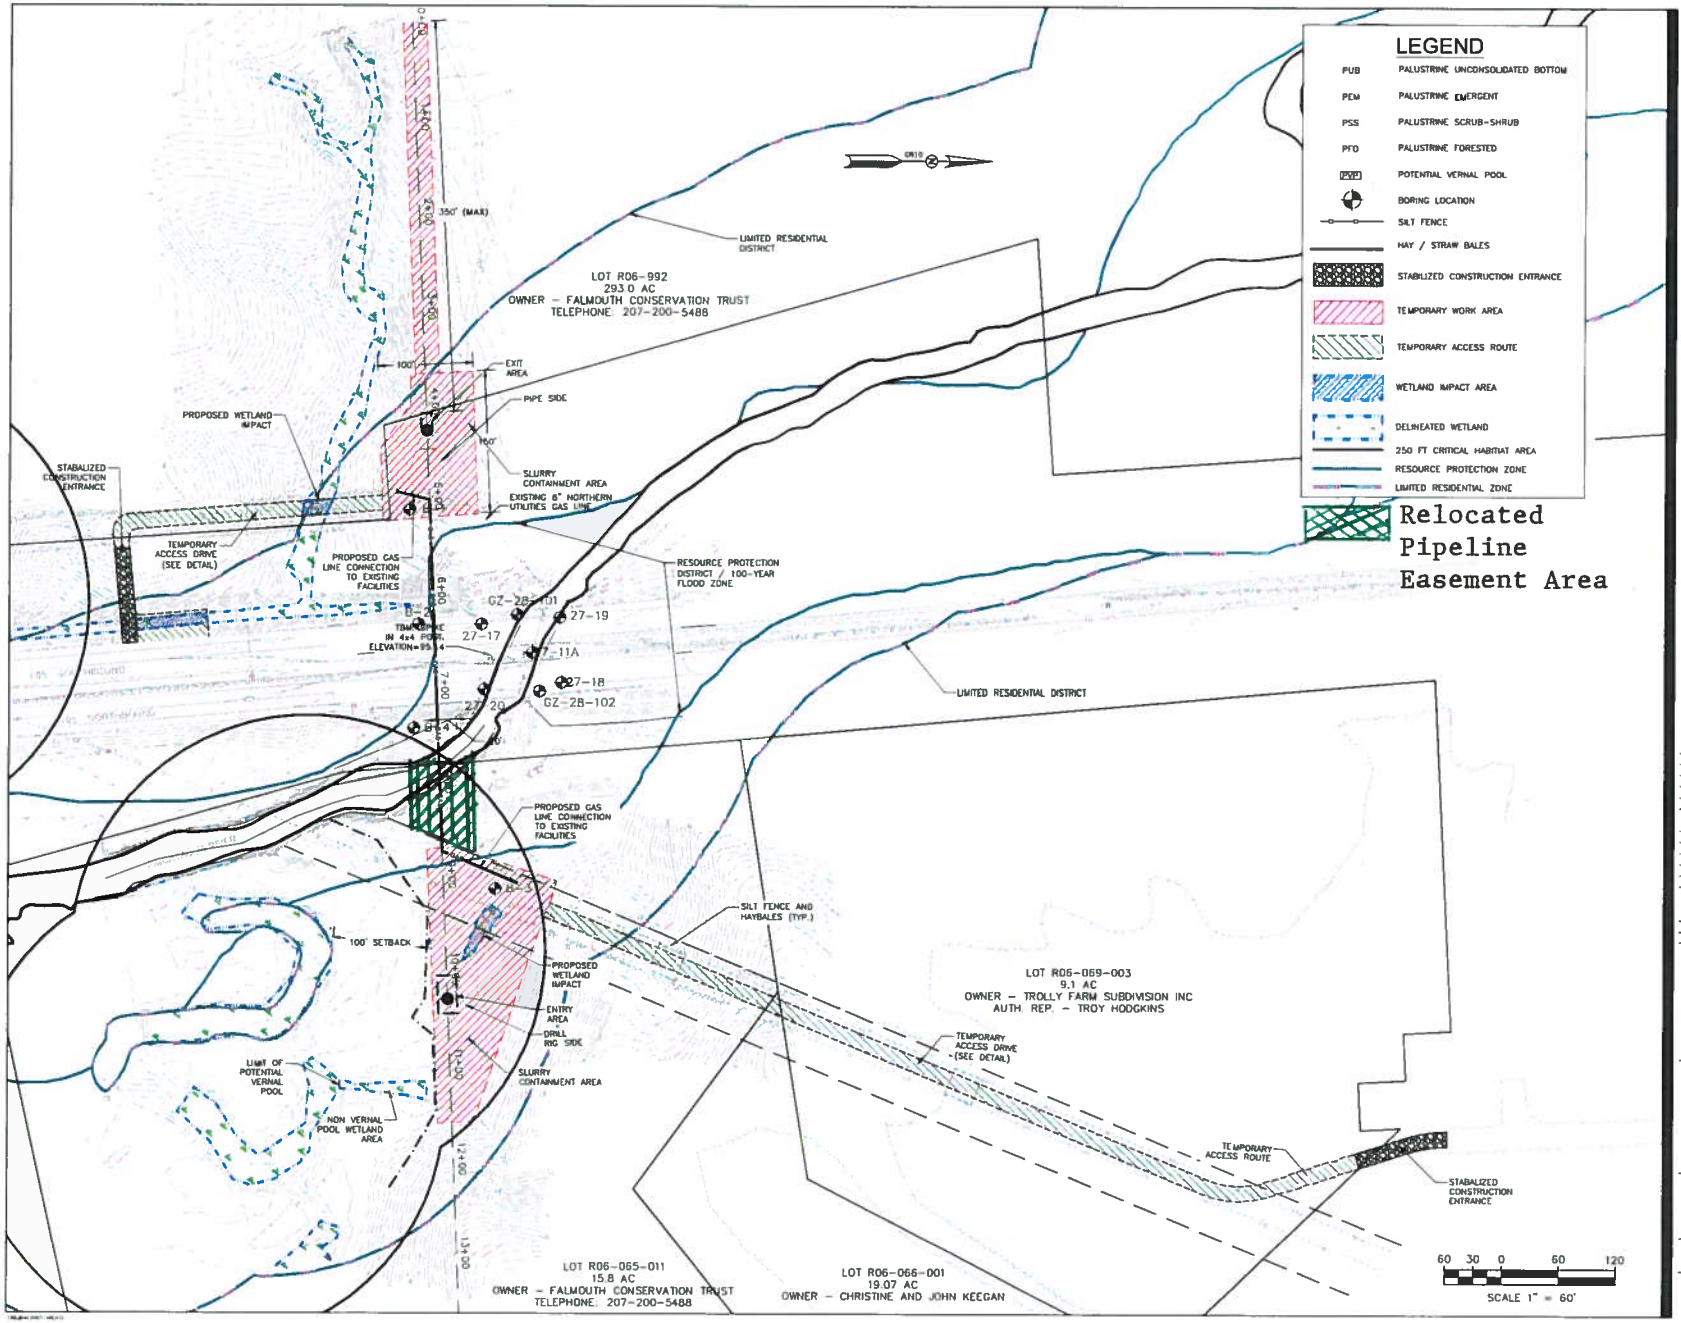

Stantec

Stantec Consulting Services Inc.
5 Dartmouth Drive Suite 101
Auburn NH 03032 U.S.A.
Tel 603.669.8672
Fax 603.669.7636
www.stantec.com

Copyright Reserved
The Contractor shall verify and be responsible for all dimensions. DO NOT scale the drawing - any errors or omissions shall be reported to Stantec without delay.
The Copyrights to all designs and drawings are the property of Stantec. Reproduction or use for any purpose other than that authorized by Stantec is forbidden.

Consultants

Unitil
Northern Utilities, Inc.

Legend

Notes

TOTAL AREA OF WORK AND ACCESS ROUTE= 48,625 SF

WETLAND IMPACT AREA = 2,300 SF

Revision

Issued

Permit Seal

Client/Project
Unitil Service Corporation
325 West Road, Portsmouth, NH

MAINE TURNPIKE / PISCATAQUA RIVER GAS LINE RELOCATION PROJECT
FALMOUTH, MAINE

Title
PROPOSED PIPELINE ALIGNMENT

Project No.	Scale	
191711339	1" = 60'	
Drawing No.	Sheet	Revision
G02	3 of 8	0