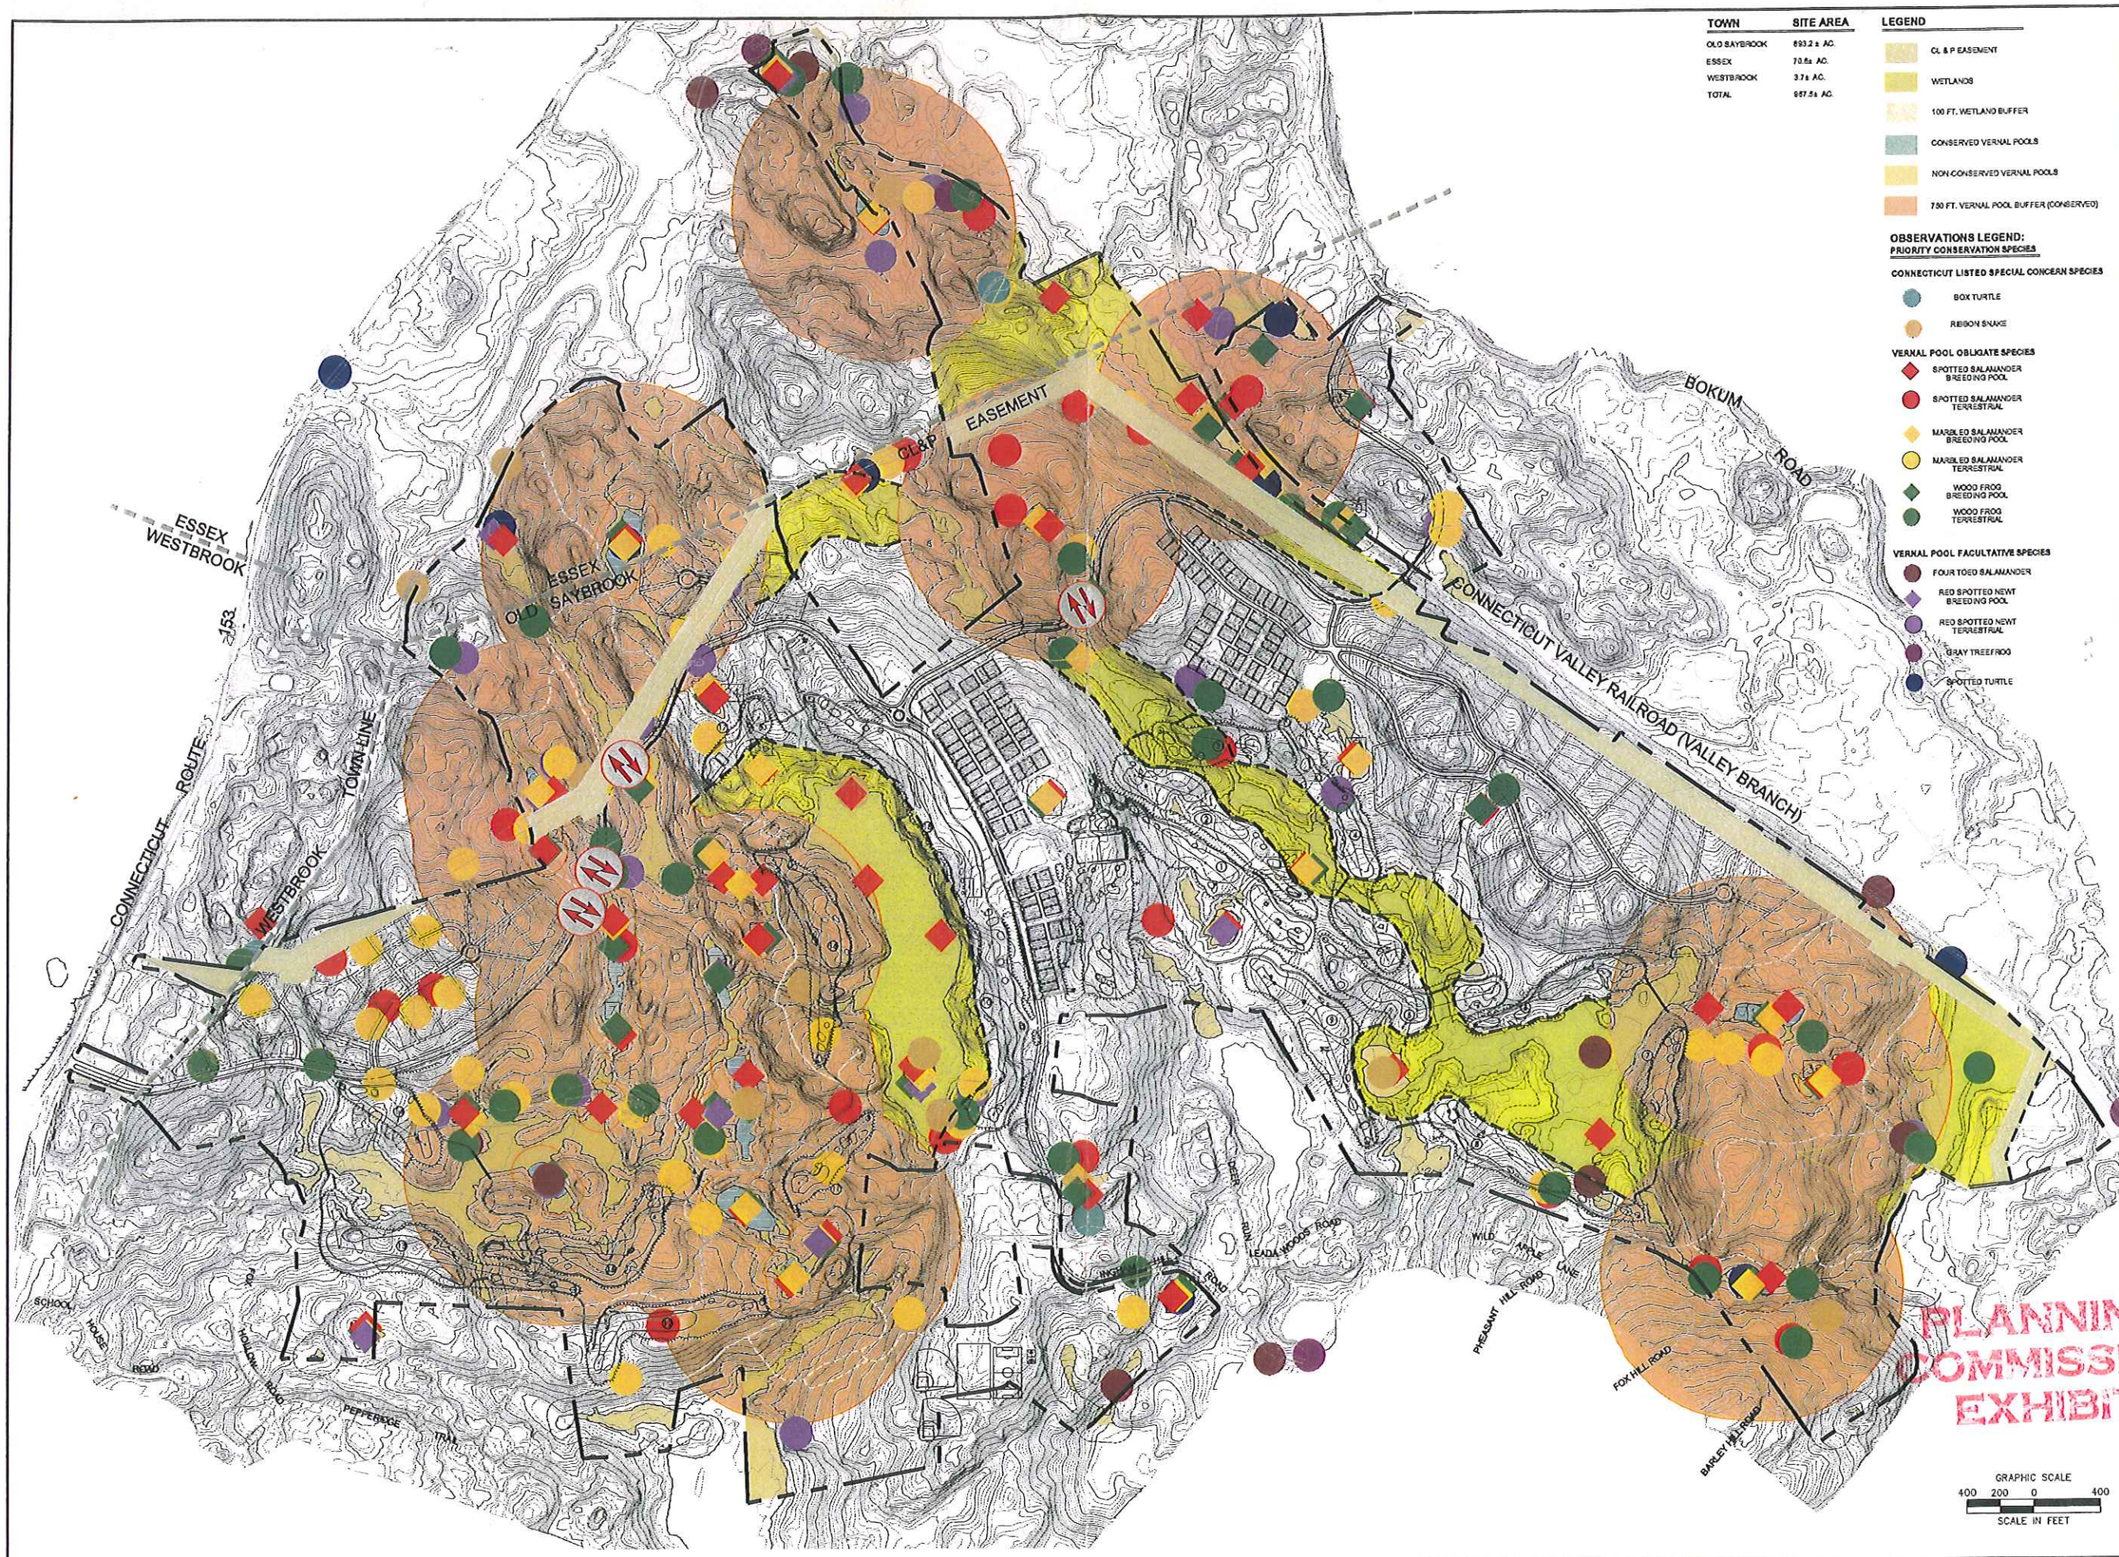

BL Companies
ARCHITECTURE
ENGINEERING
PLANNING
LANDSCAPE ARCHITECTURE
LAND SURVEYING
ENVIRONMENTAL SCIENCES

355 Research Parkway
Meriden, CT 06450
(203) 630-1406
(203) 630-2815 Fax

MICHAEL W. KLEMENS, LLC
Data Collected and Mapped By
Michael W. Klemens PhD
68 Purchase St.
3 rd Floor Suite 2
Rye, NY 10580

THE PRESERVE
OLD SAYBROOK, WESTBROOK, ESSEX
MIDDLESEX COUNTY, CONNECTICUT

REVISIONS No.	Date	Desc.
1	6/9/05	SUPPLEMENTAL FIELD WORK
2	8/23/05	SUPPLEMENTAL FIELD WORK

Designed	X.X.X.
Drawn	K.T.
Checked	
Approved	
Scale	1"=400'
Project No.	01C955-F
Date	XX/XX/XX
CAD File	AMC95509-rev

Title
ECOLOGICAL CONNECTIVITY
VERNAL POOL
STEPPING STONES
INTO UPLAND HABITAT

Sheet No.

DISTRIBUTION MAP 28
REVISED

PLANNING COMMISSION EXHIBIT 19a

THESE DRAWINGS SHALL NOT BE UTILIZED BY ANY PERSON, FIRM OR CORPORATION WITHOUT THE SPECIFIC WRITTEN PERMISSION OF BL COMPANIES