185-69

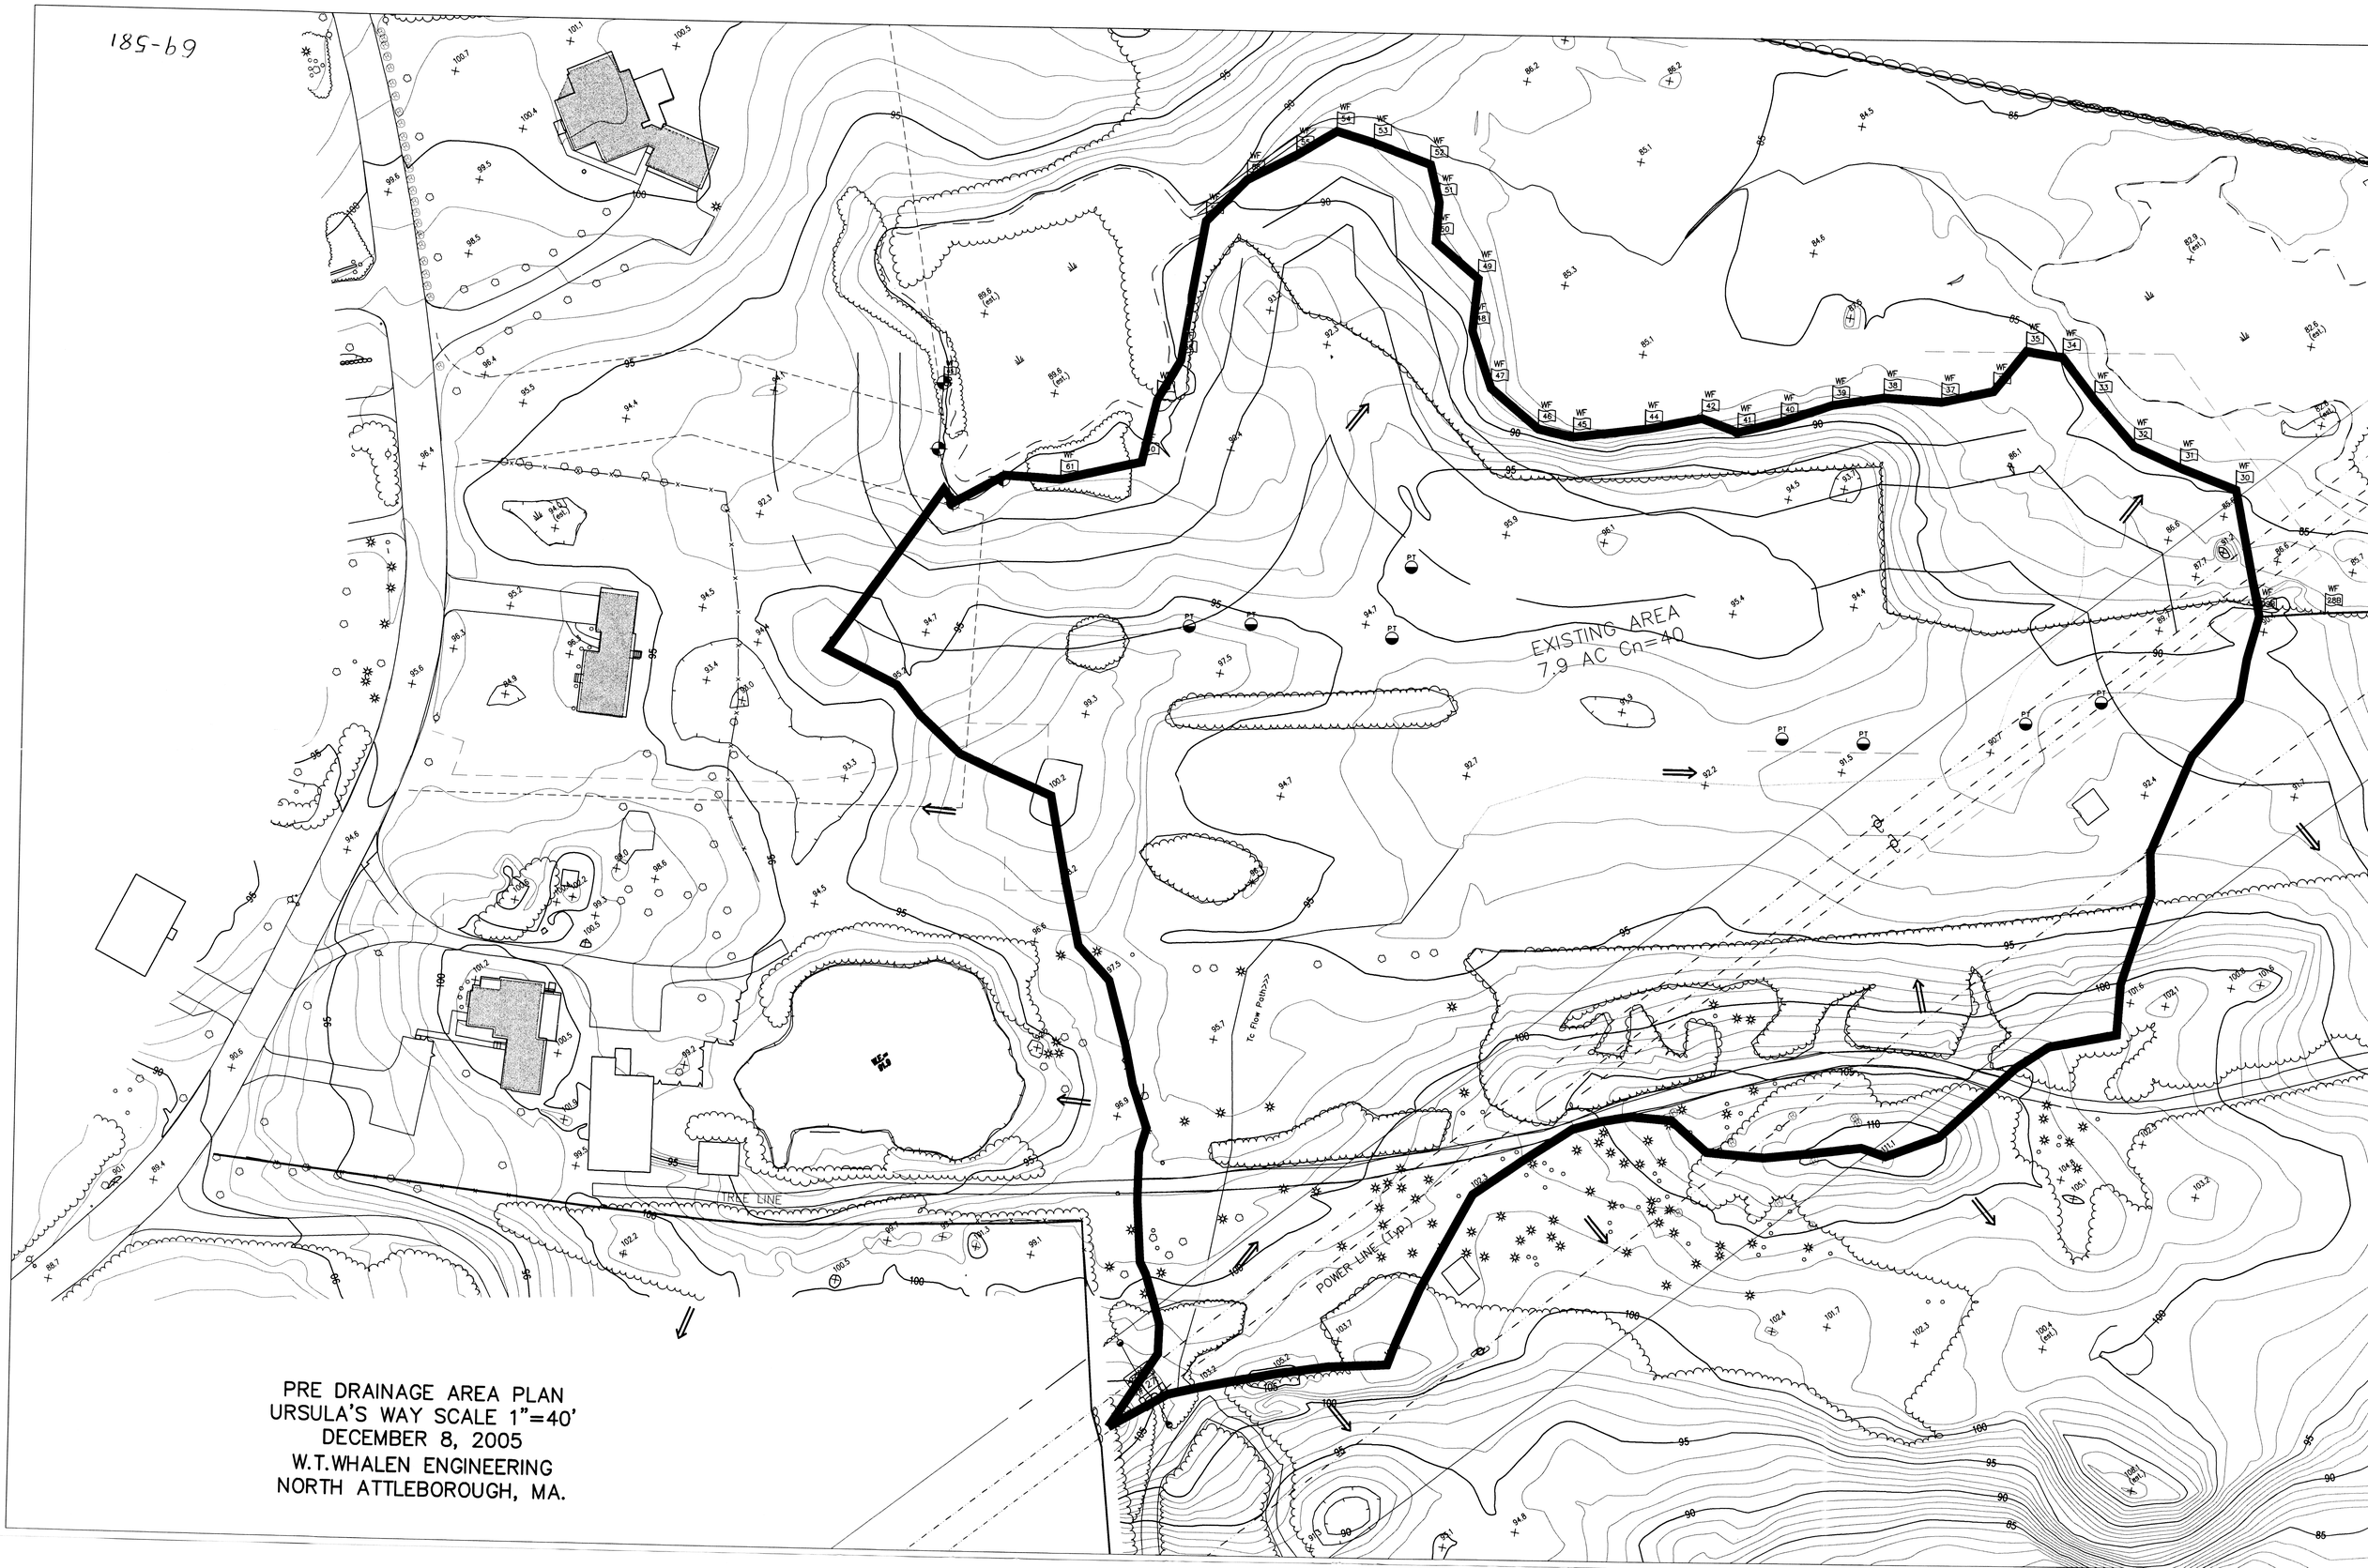

PRE DRAINAGE AREA PLAN
URSULA'S WAY SCALE 1"=40'
DECEMBER 8, 2005
W.T.WHALEN ENGINEERING
NORTH ATTLEBOROUGH, MA.