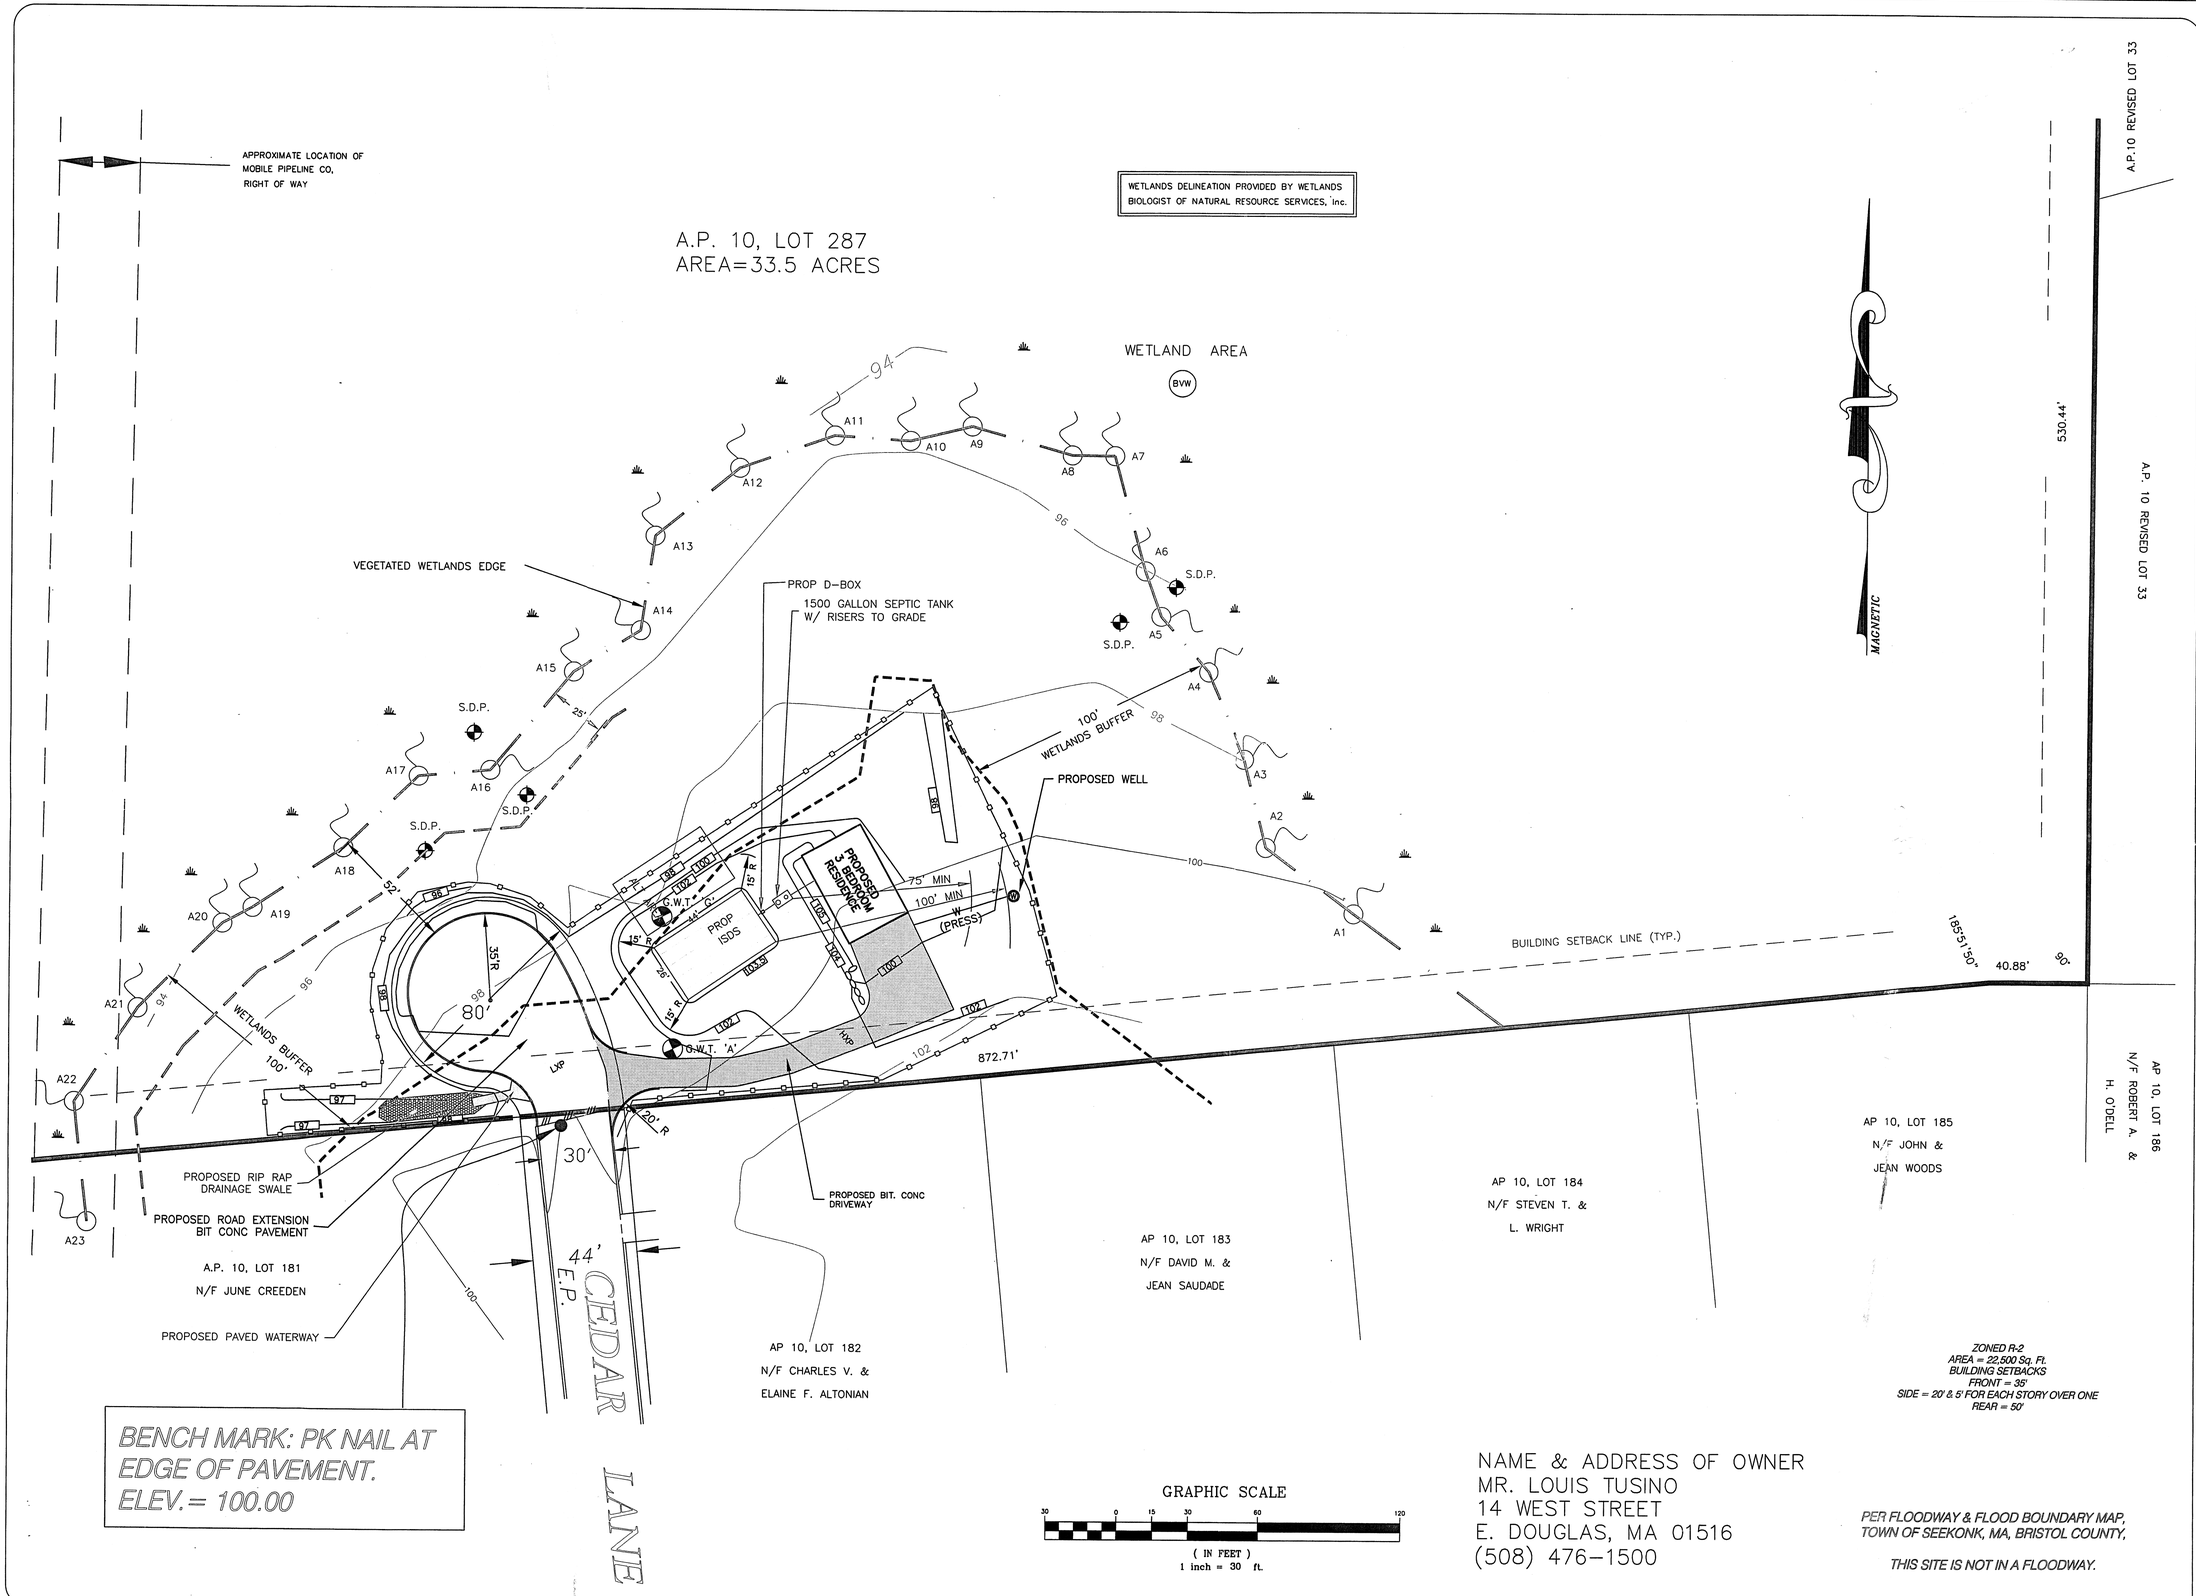

NORTHWEST
ENGINEERING SERVICES, LLC
14 WEST STREET
E. DOUGLAS, MA 01516
(508) 476-1137

NO.	DATE	DESCRIPTION	BY

PROPOSED SEPTIC SYSTEM PLAN AND CEDAR LANE EXTENSION

A.P. 10, LOT 287
SEEKONK, MA
MAY, 2004
69-554

JOB #
DRAWING # 1 OF 2