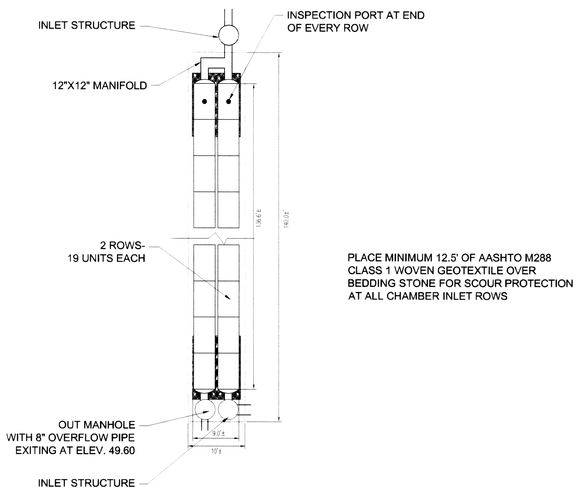

BASIN #8 STORMTECH SC-740 SYSTEM LAYOUT N.T.S.

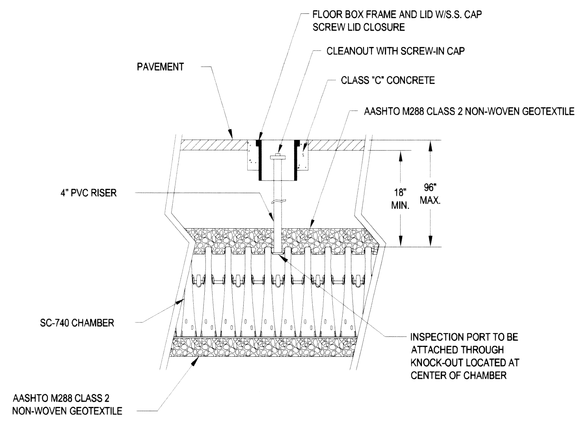

STORMTECH SC-740 CHAMBER SYSTEM OPTIONAL INSPECTION PORT DEATAIL N.T.S.

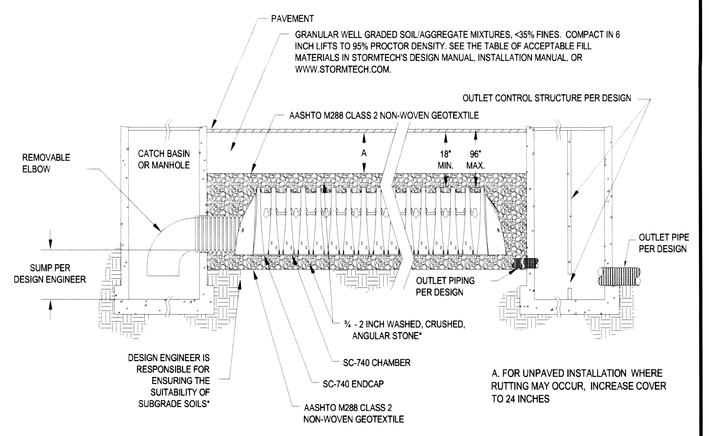

STORMTECH SC-740 CHAMBER SYSTEM INLET OUTLET DETAIL N.T.S.

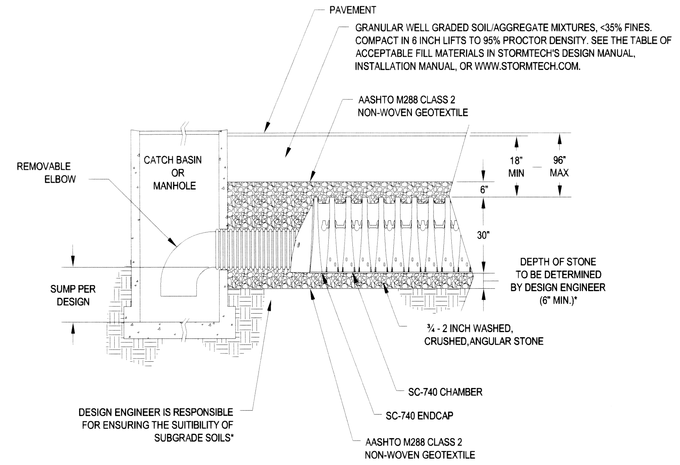

STORMTECH SC-740 CHAMBER SYSTEM INLET DIRECT FROM CATCH BASIN/MANHOLE N.T.S.

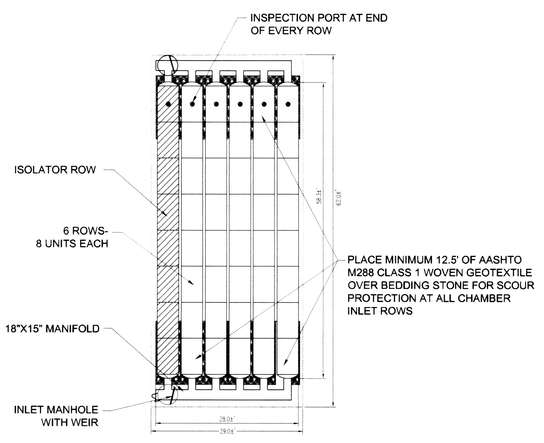

BASIN #6 STORMTECH SC-740 SYSTEM LAYOUT N.T.S.

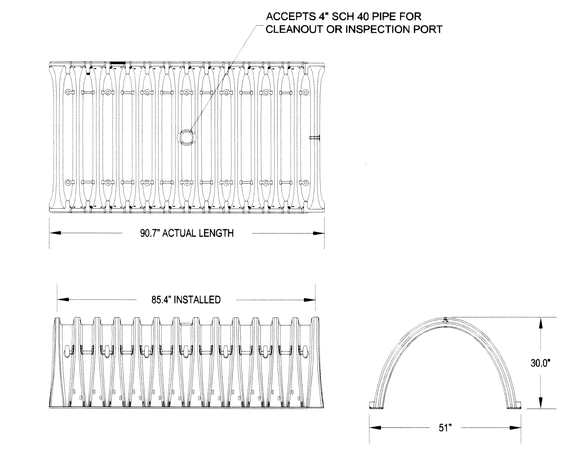

NOMINAL CHAMBER SPECIFICATIONS

SIZE (W x H x INSTALLED LENGTH)	51.0" x 30.0" x 85.4"
CHAMBER STORAGE	45.9 CUBIC FEET
MINIMUM INSTALLED STORAGE	74.9 CUBIC FEET
WEIGHT	75 LBS.

STORMTECH SC-740 CHAMBER N.T.S.

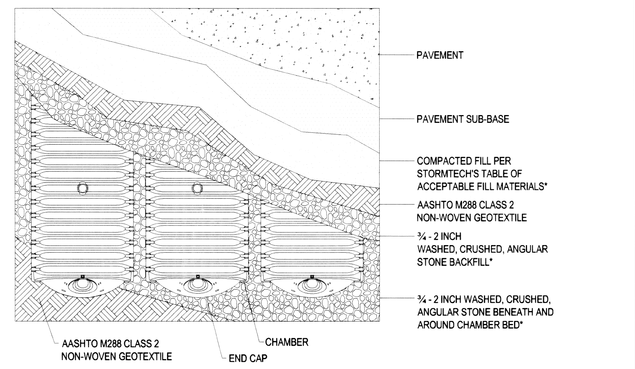

FOR STORMTECH INFORMATION CALL 1-888-892-2694

* SEE STORMTECH'S DESIGN MANUAL

STORMTECH CHAMBER SYSTEM PLAN VIEW DETAIL N.T.S.

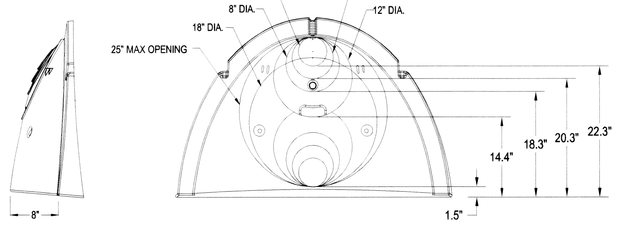

STORMTECH SC-740 CHAMBER SYSTEM END CAP N.T.S.

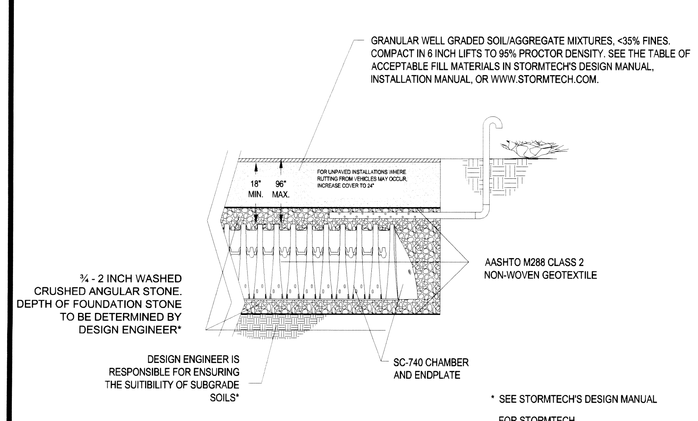

* SEE STORMTECH'S DESIGN MANUAL

FOR STORMTECH INFORMATION CALL 1-888-892-2694

STORMTECH SC-740 CHAMBER SYSTEM
VENT DETAIL
NOT TO SCALE

STORMTECH SC-740 CHAMBER SYSTEM OPTIONAL VENT DETAIL N.T.S.

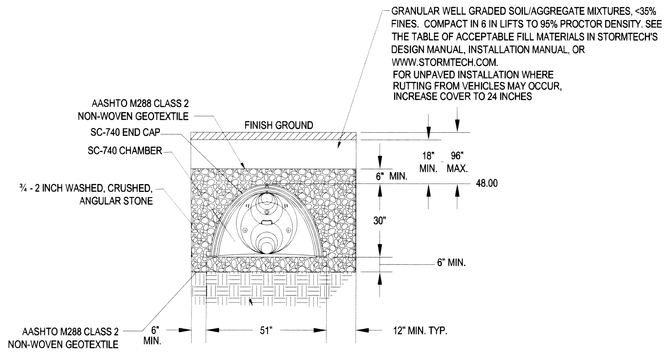

STORMTECH SC-740 CHAMBER SYSTEM TYPICAL CROSS SECTION DETAIL

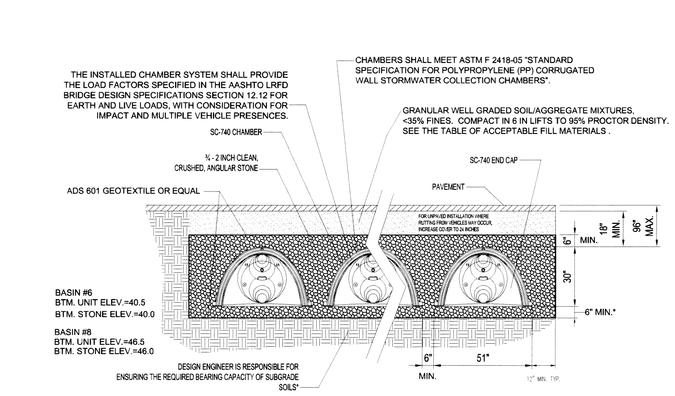

THIS CROSS SECTION DETAILS THE REQUIREMENTS NECESSARY TO SATISFY THE LOAD FACTORS SPECIFIED IN THE AASHTO LRFD BRIDGE DESIGN SPECIFICATIONS SECTION 12.12 FOR EARTH AND LIVE LOADS USING STORMTECH CHAMBERS

FOR STORMTECH INFORMATION CALL 1-888-892-2694

*SEE STORMTECH DESIGN MANUAL

* NOTE: CHAMBER SYSTEM DESIGN MUST BE IN ACCORDANCE WITH STORMTECH DESIGN MANUAL

STORMTECH SC-740 CHAMBER SYSTEM TYPICAL CROSS SECTION DETAIL SCALE: 1"=20'

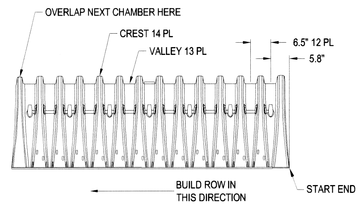

STORMTECH SC-740 CHAMBER SYSTEM CORRUGATION DETAIL N.T.S.

BOHLER ENGINEERING
CIVIL & CONSULTING ENGINEERS
SURVEYORS
PROJECT MANAGERS
ENVIRONMENTAL CONSULTANTS
LANDSCAPE ARCHITECTS
CORPORATE OFFICE:
♦ WARREN, NJ
REGIONAL OFFICES:
♦ SOUTHBOROUGH, MA
♦ BOWIE, MD
♦ ALBANY, NY
♦ CENTER VALLEY, PA
♦ CHALFONT, PA
♦ PHILADELPHIA, PA
♦ ALLENTOWN, PA
♦ WASHINGTON, DC
♦ RALEIGH, NC
♦ TAMPA, FL

THESE PLANS AND DESIGNS ARE COPYRIGHTED BY BOHLER ENGINEERING AND SHALL REMAIN THE PROPERTY OF BOHLER ENGINEERING. THEY ARE NOT TO BE USED IN WHOLE OR IN PART FOR ANY OTHER PROJECT WITHOUT THE EXPRESS WRITTEN PERMISSION OF BOHLER ENGINEERING. THE APPROVED SIGNATURES ON THESE PLANS ARE REQUIRED FOR ALL RELEASED FOR CONSTRUCTION PURPOSES. © BOHLER ENGINEERING

REVISIONS

REV	DATE	COMMENT	BY
1	6/03/11	REVS PER TOWN PB FILING	KBS
2	9/6/11	BUILDING LOCATION	AWP
3	11/14/11	TOWN REVIEW COMMENTS	AWP
4	12/14/11	REVS PER TOWN/PEER REVIEW COMMENT	EGD
5	01/23/12	REVS PER CON. COMM. COMMENTS	JSE
6			
7			
THE FOLLOWING STATES REQUIRE NOTIFICATION BY EXCAVATORS, DESIGNERS, OR ANY PERSON PREPARING TO DISTURB THE EARTH'S SURFACE ANYWHERE IN THE STATE:
(MA, ME, NH, RI, VT: 1-888-344-7233)
(CT: 1-800-922-4455)
(NY: 1-800-962-7962)

PERMIT SET

PROJECT No.:	W050623
DRAWN BY:	KBS/CFD
CHECKED BY:	MDS/JAK
DATE:	03/14/2011
SCALE:	AS SHOWN
CAD I.D.:	W050623SS5_DETS

PROJECT: SITE DEVELOPMENT PLANS FOR Walmart

STORE # 2184-07
PROPOSED RETAIL DEVELOPMENT

LOTS 25, 29, 30, 33, 63, 199 & 218, MAP 7
1300 FALL RIVER AVENUE & ANTHONY STREET
TOWN OF SEEKONK
BRISTOL COUNTY, MA

BOHLER ENGINEERING
352 TURNPIKE ROAD
SOUTHBOROUGH, MA 01772
Phone: (508) 480-9900
Fax: (508) 480-9080
www.BohlerEngineering.com

M.D. SMITH
MATTHEW D. SMITH
No. 43196
PROFESSIONAL ENGINEER
MASSACHUSETTS LICENSE NO.
RHODE ISLAND LICENSE NO.
CONNECTICUT LICENSE NO.
MAINE LICENSE NO. 11023
NEW HAMPSHIRE LICENSE No. 12931

SHEET TITLE:
CONSTRUCTION DETAIL SHEET

SHEET NUMBER:
D-6
OF 18

REV 5-01/23/2012

P:\050\Active\W050623\CAD\SS\W050623-SS5.dwg, 4/13/2012 10:17:14 AM, plandrive, AcroPDF.pc3 (1:1), 1:1