HIGHWAY GUARD TYPE SS
NONE

TRAFFIC SIGNAL CONDUIT
SEE BELOW

WATER SUPPLY ALTERATIONS
SEE SHEET NO. 7

DRAINAGE
NONE

CROSS SECTIONS
SEE SHEET NOS. 54–57

ALIGNMENT
SEE SHEET NO. 10

FALL RIVER AVE. (RTE. 6) / COMMERCE

STATE	FED. AID PROJ. NO.	FISCAL YEAR	SHEET NO.	TOTAL SHEETS
MASS.			13	59
RECORD KEY NO. 600467				
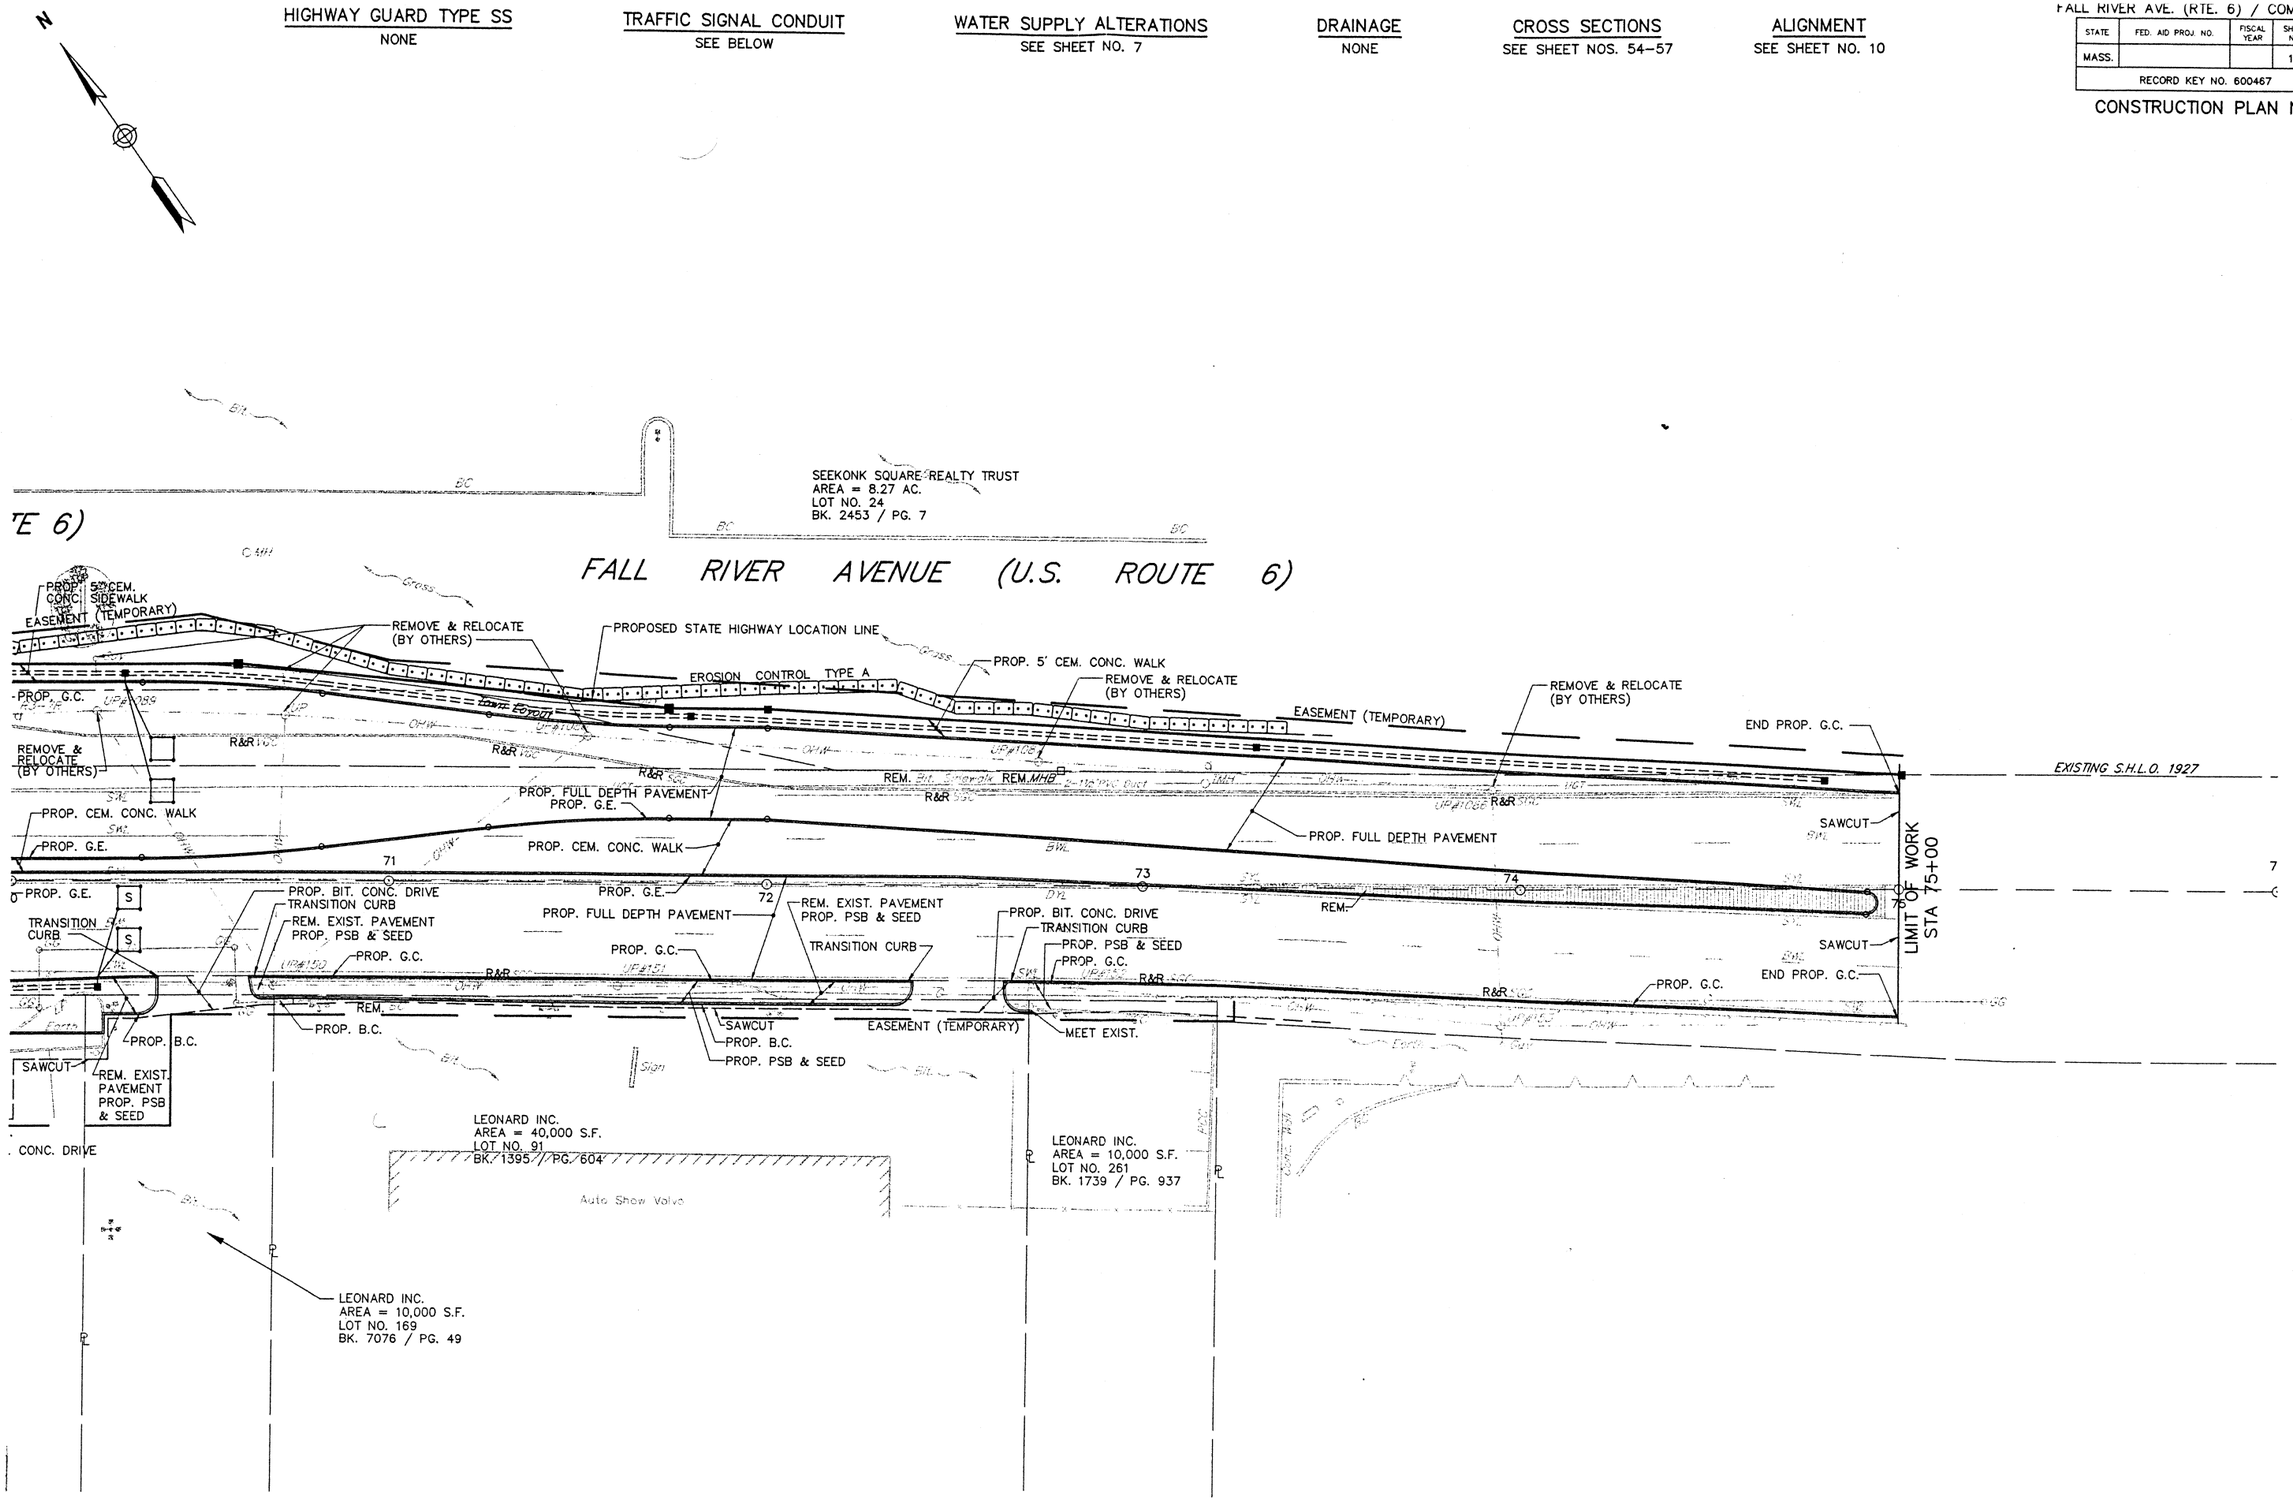
CONSTRUCTION PLAN NO. 3