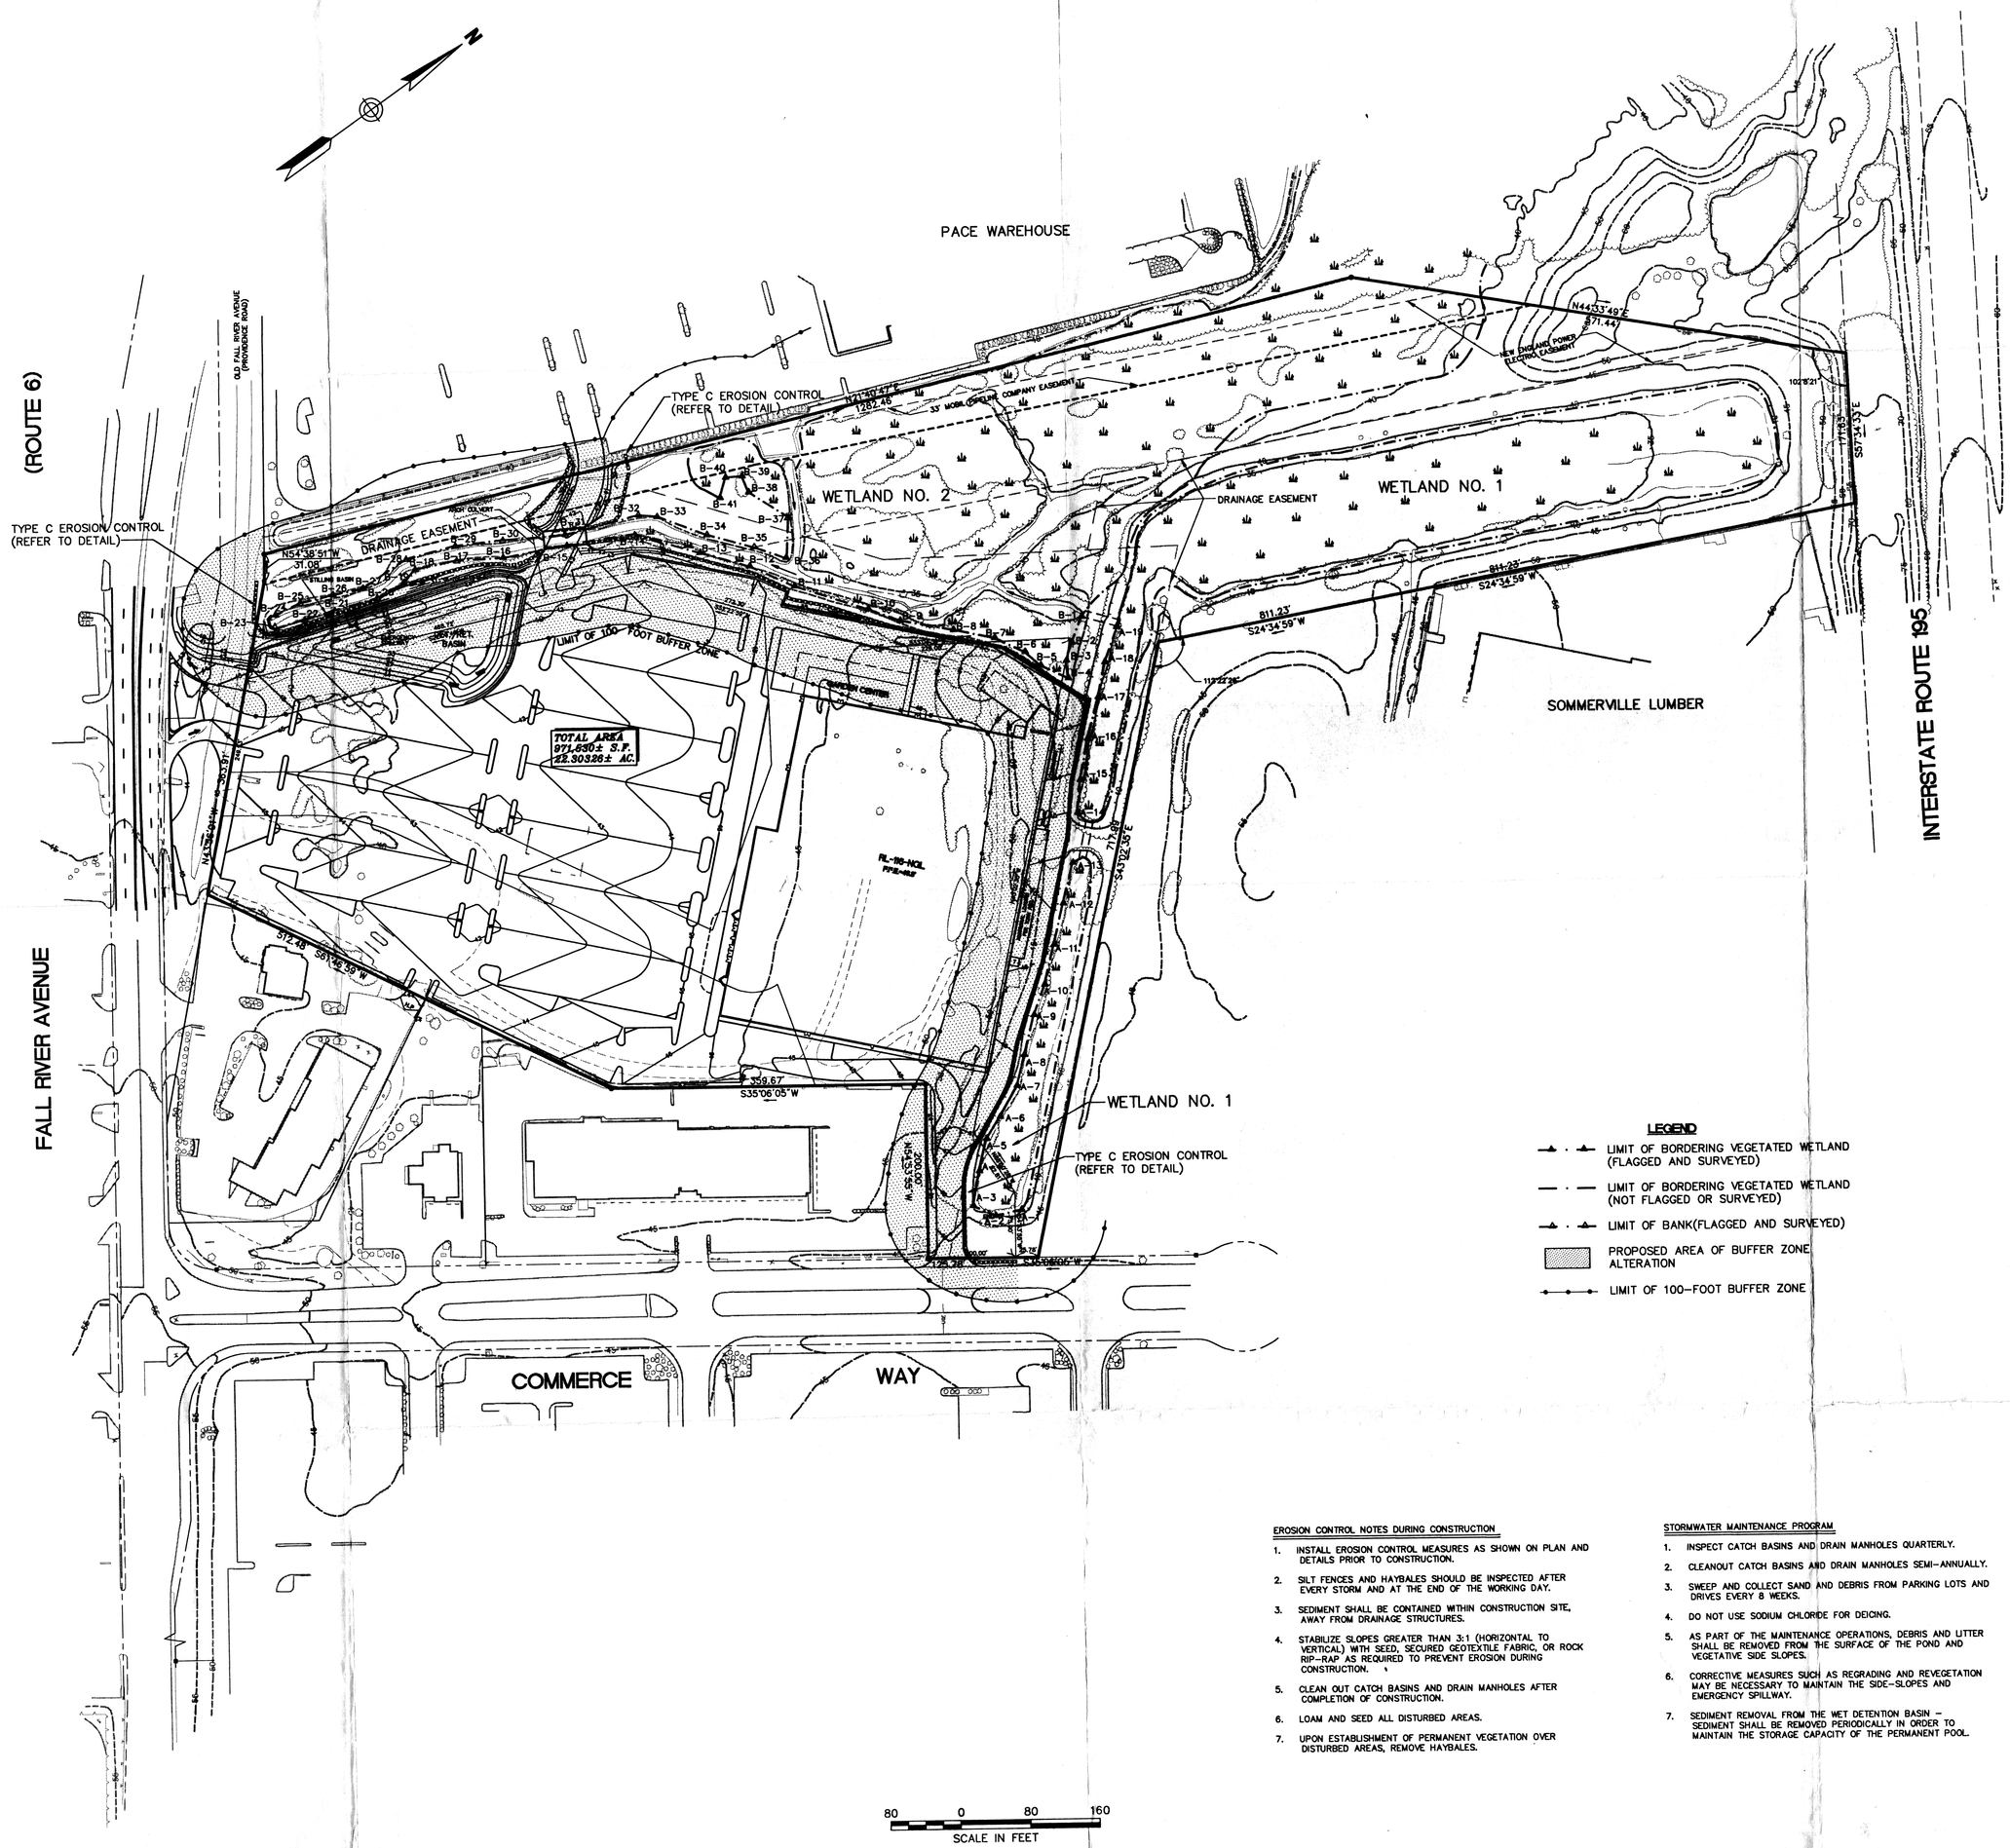

LEGEND

- LIMIT OF BORDERING VEGETATED WETLAND (FLAGGED AND SURVEYED)
- LIMIT OF BORDERING VEGETATED WETLAND (NOT FLAGGED OR SURVEYED)
- LIMIT OF BANK(FLAGGED AND SURVEYED)
- PROPOSED AREA OF BUFFER ZONE ALTERATION
- LIMIT OF 100-FOOT BUFFER ZONE

EROSION CONTROL NOTES DURING CONSTRUCTION

1. INSTALL EROSION CONTROL MEASURES AS SHOWN ON PLAN AND DETAILS PRIOR TO CONSTRUCTION.
2. SILT FENCES AND HAYBALES SHOULD BE INSPECTED AFTER EVERY STORM AND AT THE END OF THE WORKING DAY.
3. SEDIMENT SHALL BE CONTAINED WITHIN CONSTRUCTION SITE, AWAY FROM DRAINAGE STRUCTURES.
4. STABILIZE SLOPES GREATER THAN 3:1 (HORIZONTAL TO VERTICAL) WITH SEED, SECURED GEOTEXTILE FABRIC, OR ROCK RIP-RAP AS REQUIRED TO PREVENT EROSION DURING CONSTRUCTION.
5. CLEAN OUT CATCH BASINS AND DRAIN MANHOLES AFTER COMPLETION OF CONSTRUCTION.
6. LOAM AND SEED ALL DISTURBED AREAS.
7. UPON ESTABLISHMENT OF PERMANENT VEGETATION OVER DISTURBED AREAS, REMOVE HAYBALES.

STORMWATER MAINTENANCE PROGRAM

1. INSPECT CATCH BASINS AND DRAIN MANHOLES QUARTERLY.
2. CLEANOUT CATCH BASINS AND DRAIN MANHOLES SEMI-ANNUALLY.
3. SWEEP AND COLLECT SAND AND DEBRIS FROM PARKING LOTS AND DRIVES EVERY 8 WEEKS.
4. DO NOT USE SODIUM CHLORIDE FOR DEICING.
5. AS PART OF THE MAINTENANCE OPERATIONS, DEBRIS AND LITTER SHALL BE REMOVED FROM THE SURFACE OF THE POND AND VEGETATIVE SIDE SLOPES.
6. CORRECTIVE MEASURES SUCH AS REGRADING AND REVEGETATION MAY BE NECESSARY TO MAINTAIN THE SIDE-SLOPES AND EMERGENCY SPILLWAY.
7. SEDIMENT REMOVAL FROM THE WET DETENTION BASIN – SEDIMENT SHALL BE REMOVED PERIODICALLY IN ORDER TO MAINTAIN THE STORAGE CAPACITY OF THE PERMANENT POOL.

VHB
Vanasse Hangen Brustlin, Inc.
Engineers, Planners and Scientists
530 Broadway
Providence, RI 02909
401 272 8100 • FAX 401 273 9694

NO.	REVISION	DATE	APPVD.

DESIGNED BY	DRAWN BY	CHECKED BY
OFTG CHECKED BY	APPROVED BY	
SCALE 1"=80'	DATE AUG. 3, 1993	

PROJECT TITLE

SEEKONK, MASSACHUSETTS

ISSUED FOR

NOTICE OF INTENT

DRAWING TITLE

SE 69-296

SITE PLAN

EXHIBIT E

DRAWING NO.

SHEET OF

VHBCAD FILE NAME 482PRWET

PROJECT NO. 70482

LAST UPDATE: Tue 3 Aug 1993 at 11:51 by ATM
CAD FILENAME: 11SHA3.DWG