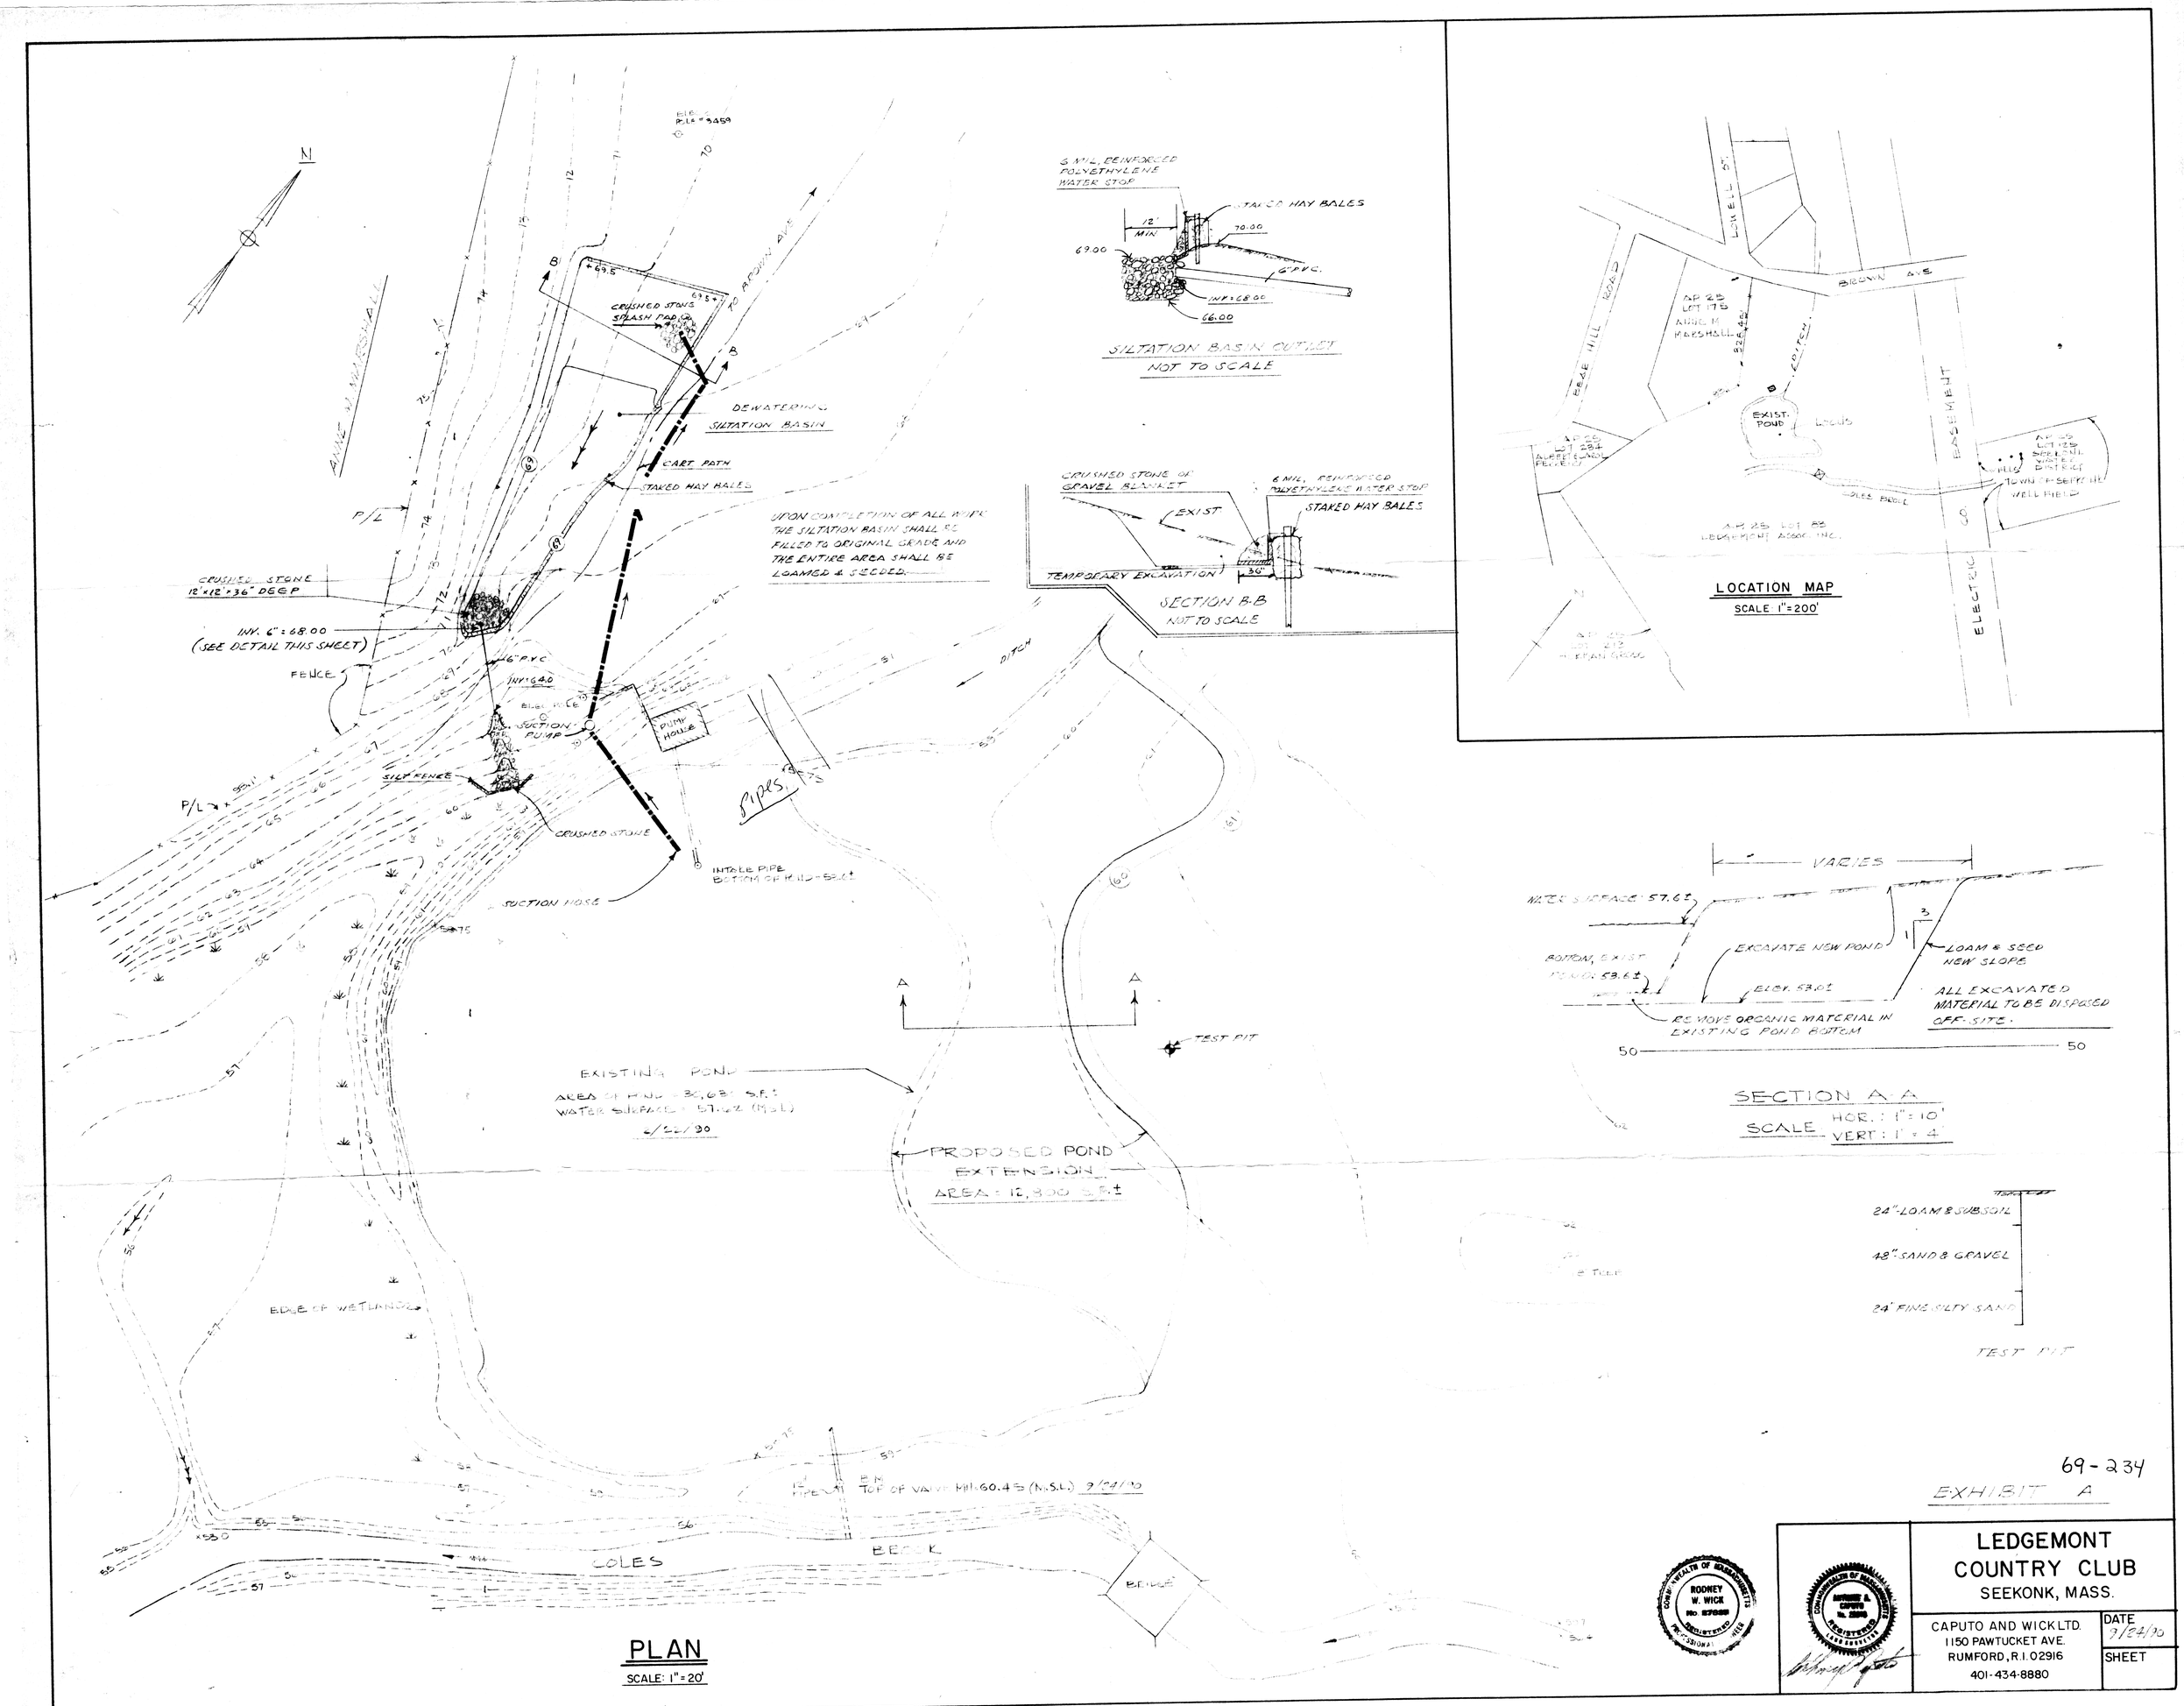
N
ANNE M. MARSHALL
TO BROWN AVE
CRUSHED STONE SPLASH PAD
DEWATERING SILTATION BASIN
CART PATH
STAKED HAY BALES
P/L
CRUSHED STONE 12"x12"x36" DEEP
INV. 6" = 68.00 (SEE DETAIL THIS SHEET)
FENCE
6" P.V.C.
INV. 64.0
SUCTION PUMP
PUMP HOUSE
SILT FENCE
CRUSHED STONE
SUCTION HOSE
INTAKE PIPE BOTTOM OF POND - SELF
PIPES
DITCH
EDGE OF WETLANDS
EXISTING POND
AREA OF POND = 30,683 S.F.±
WATER SURFACE = 57.62 (M.S.L.)
6/22/90
PROPOSED POND EXTENSION
AREA = 12,800 S.F.±
TEST PIT
COLES BROOK
BRIDGE
B.M. TOP OF VALVE MH. 60.45 (N.S.L.) 9/24/90
PLAN
SCALE: 1" = 20'
6 MIL. REINFORCED POLYETHYLENE WATER STOP
STAKED HAY BALES
12' MIN.
70.00
69.00
6" P.V.C.
INV. = 68.00
66.00
SILTATION BASIN OUTLET
NOT TO SCALE
UPON COMPLETION OF ALL WORK THE SILTATION BASIN SHALL BE FILLED TO ORIGINAL GRADE AND THE ENTIRE AREA SHALL BE LOAMED & SEEDED.
CRUSHED STONE OR GRAVEL BLANKET
6 MIL. REINFORCED POLYETHYLENE WATER STOP
STAKED HAY BALES
EXIST
TEMPORARY EXCAVATION
30"
SECTION B-B
NOT TO SCALE
LOWELL ST.
BROWN AVE
EDGE HILL ROAD
AP 25 LOT 17B ANNE M. MARSHALL
226.48'
DITCH
EXIST. POND
COLES BROOK
EASEMENT
AP 25 LOT 28A ALBERT & CAROL FERREIRA
AP 25 LOT 12B SEEKONK WATER DISTRICT
TOWN OF SEEKONK WELL FIELD
AP 25 LOT 8B LEDGEMONT ASSOC. INC.
ELECTRIC CO.
LOCATION MAP
SCALE 1" = 200'
VARIES
WATER SURFACE 57.6±
BOTTOM, EXIST. POND 53.6±
EXCAVATE NEW POND
ELEV. 53.0±
LOAM & SEED NEW SLOPE
ALL EXCAVATED MATERIAL TO BE DISPOSED OFF-SITE.
REMOVE ORGANIC MATERIAL IN EXISTING POND BOTTOM
50
SECTION A-A
SCALE HOR.: 1" = 10' VERT.: 1" = 4'
24" LOAM & SUBSOIL
48" SAND & GRAVEL
24" FINE SILTY SAND
TEST PIT
69-234
EXHIBIT A
COMMONWEALTH OF MASSACHUSETTS ROONEY W. WICK NO. 27688 REGISTERED PROFESSIONAL ENGINEER
COMMONWEALTH OF MASSACHUSETTS CAPUTO & CAPUTO NO. 2596 REGISTERED LAND SURVEYOR
LEDGEMONT COUNTRY CLUB
SEEKONK, MASS.
CAPUTO AND WICK LTD.
1150 PAWTUCKET AVE.
RUMFORD, R.I. 02916
401-434-8880
DATE 9/24/90
SHEET