68-S
9-0

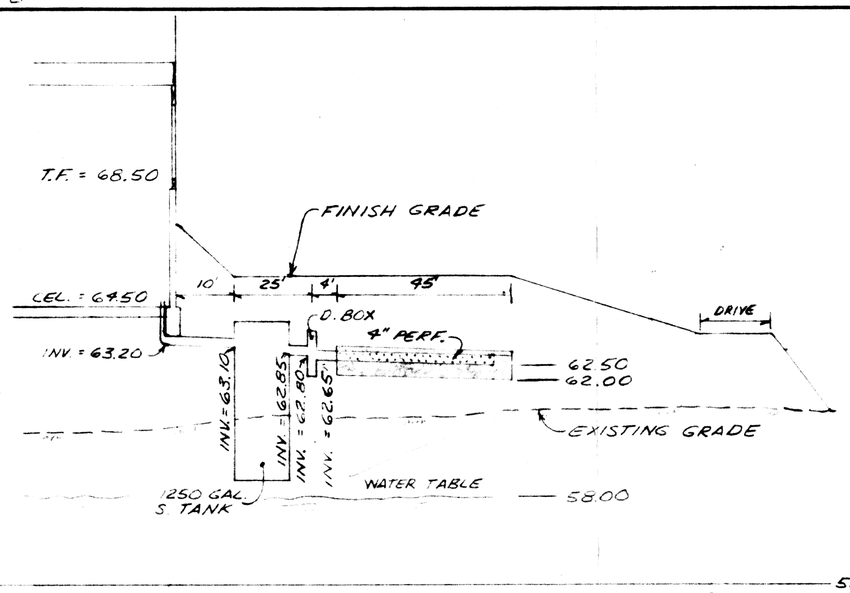

PROFILE

NOT TO SCALE

N.

SCALE: 1" = 40'

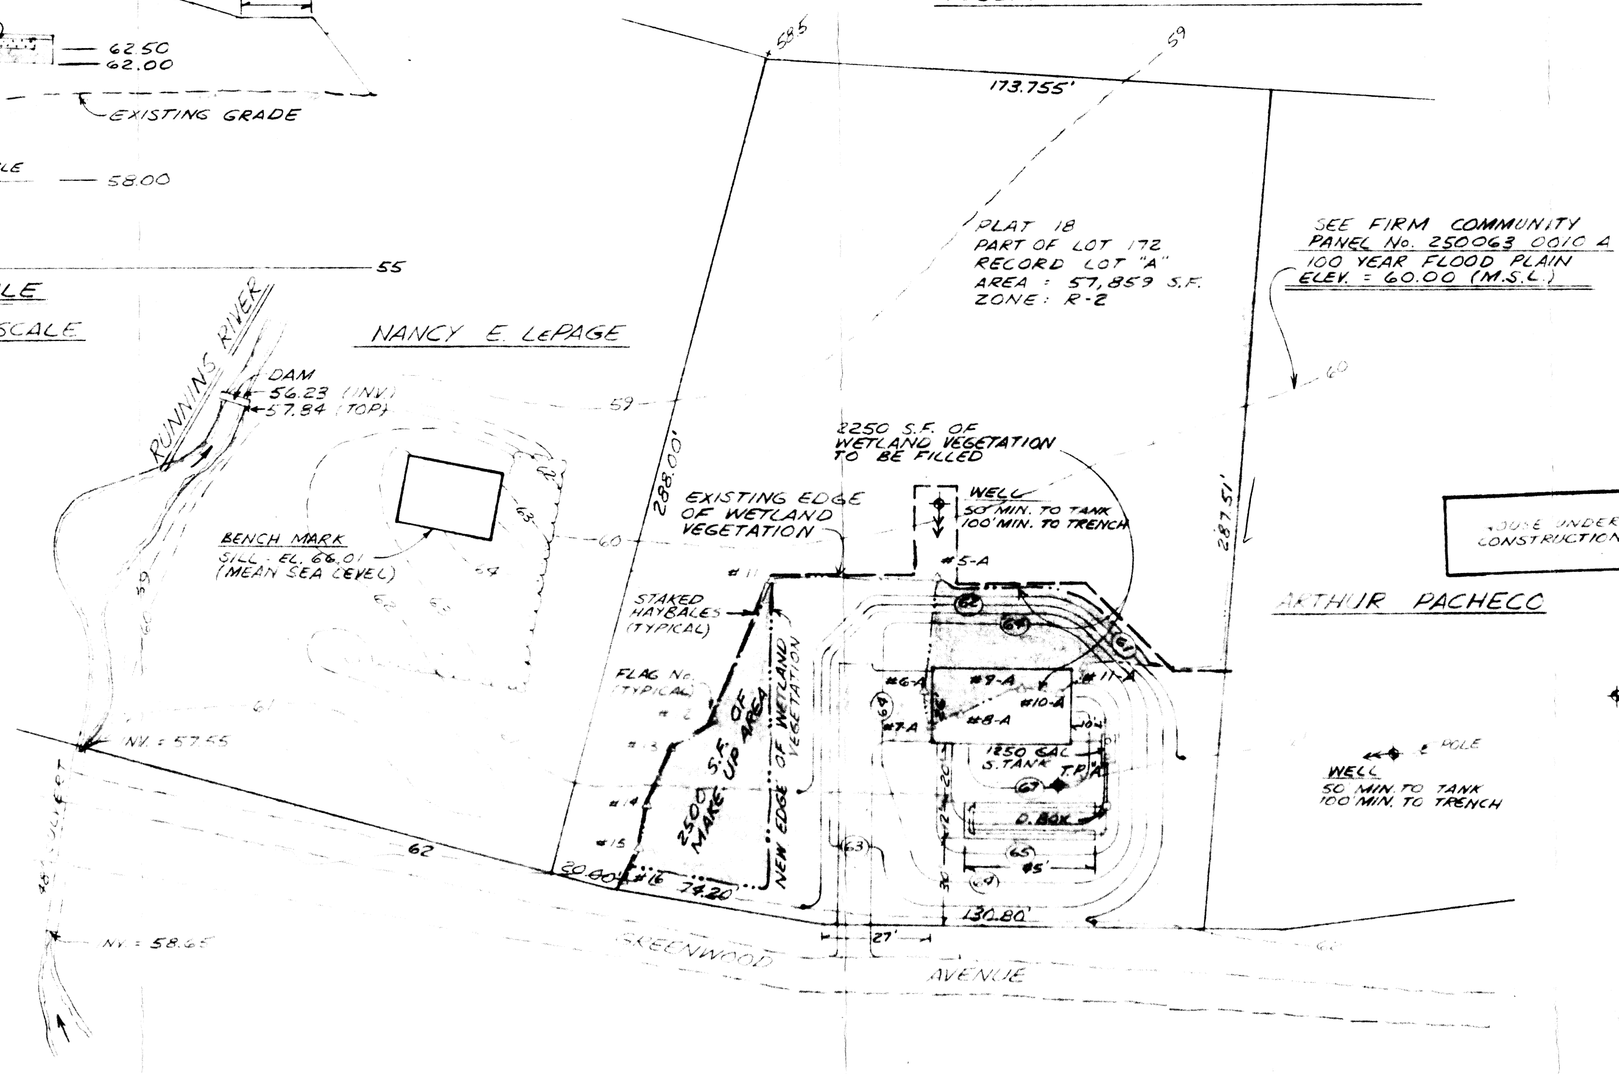

NOTES

1. SET STAKED HAYBALES PRIOR TO CONSTRUCTION AND MAINTAIN IN PLACE UNTIL LOAM & SEED IS ESTABLISHED.
2. PLACE 6" OF LOAM & SEED ON ALL DISTURBED AREAS.
3. REMOVE & STOCK PILE THE TOP 6" TO 12" OF SOIL FROM THE WETLAND AREAS TO BE FILLED & RESPREAD IN THE WETLAND MAKE-UP AREA FROM ELEV 60.00 TO 61.5 ± TO PROVIDE A SEED SOURCE & SUITABLE SOIL BASE.
4. TOTAL WETLAND AREA DISPLACED: 2250 S.F.
   TOTAL AREA REPLACED = 2500 S.F.
   THE REPLACEMENT AREA SHALL BE REESTABLISHED WITH INDIGENOUS WETLAND PLANT SPECIES WITHIN TWO GROWING SEASONS.
   (SEE 310 CMR 10.55(4))

DESIGN DATA

3 BEDROOMS - 495 G.P.D.
USE 90 L.F. OF TRENCH WITH 6" OF STONE
SIDE: 2 × .5 × 90' × 2.5 = 225
BOTTOM: 3' × 90' × 1.0 = 270
~~TOTAL = 495~~ G.P.D.

INVERTS

OUT HOUSE	- 63.20
INTO S. TANK	- 63.10
OUT S. TANK	- 62.85
INTO D. BOX	- 62.80
OUT D. BOX	- 62.65
END TRENCH	- 62.50
BOTTOM STONE	- 62.00
WATER TABLE	- 58.00
TOP FOUNDATION	- 68.50
CELLAR FLOOR	- 64.50

NOTE:

THE CELLAR FLOOR ELEVATION SHOWN HAS BEEN SUGGESTED AS A MINIMUM BASED UPON OBSERVED GROUNDWATER CONDITIONS. SINCE GROUNDWATER LEVELS FLUCTUATE ANNUALLY, NO WARRANTY OF A DRY CELLAR IS EXPRESSED OR IMPLIED.

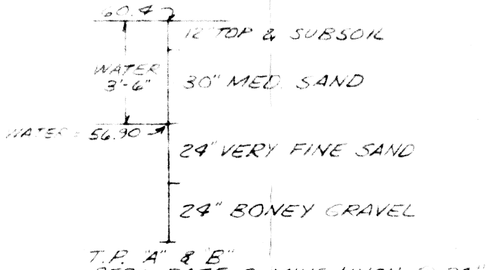

T.P. "A" & B"
PERC. RATE 2 MINS./INCH @ 30"
FEBRUARY 24, 1983

NOTE:

STRIP ALL TOP & SUBSOIL IN THE AREA OF THE TRENCH & 5' BEYOND IN ALL DIRECTIONS AND REPLACE WITH CLEAN GRAVEL.

SE 69-~~56~~ 199

EXHIBIT A

SITE PLAN
SEEKONK, MASSACHUSETTS
FOR
ARTHUR PACHECO

COMMONWEALTH OF MASSACHUSETTS — RODNEY W. WICK — No. 27837 — REGISTERED PROFESSIONAL ENGINEER

CAPUTO AND WICK LTD.
1150 PAWTUCKET AVE.
RUMFORD, R.I. 02916
401-434-8880

DATE 7/19/89
REV. 9/11/89
10/30/89

SHEET 1 OF 1

199 #325 Lot A new house

LOT A

D-6
S.39