ID 5

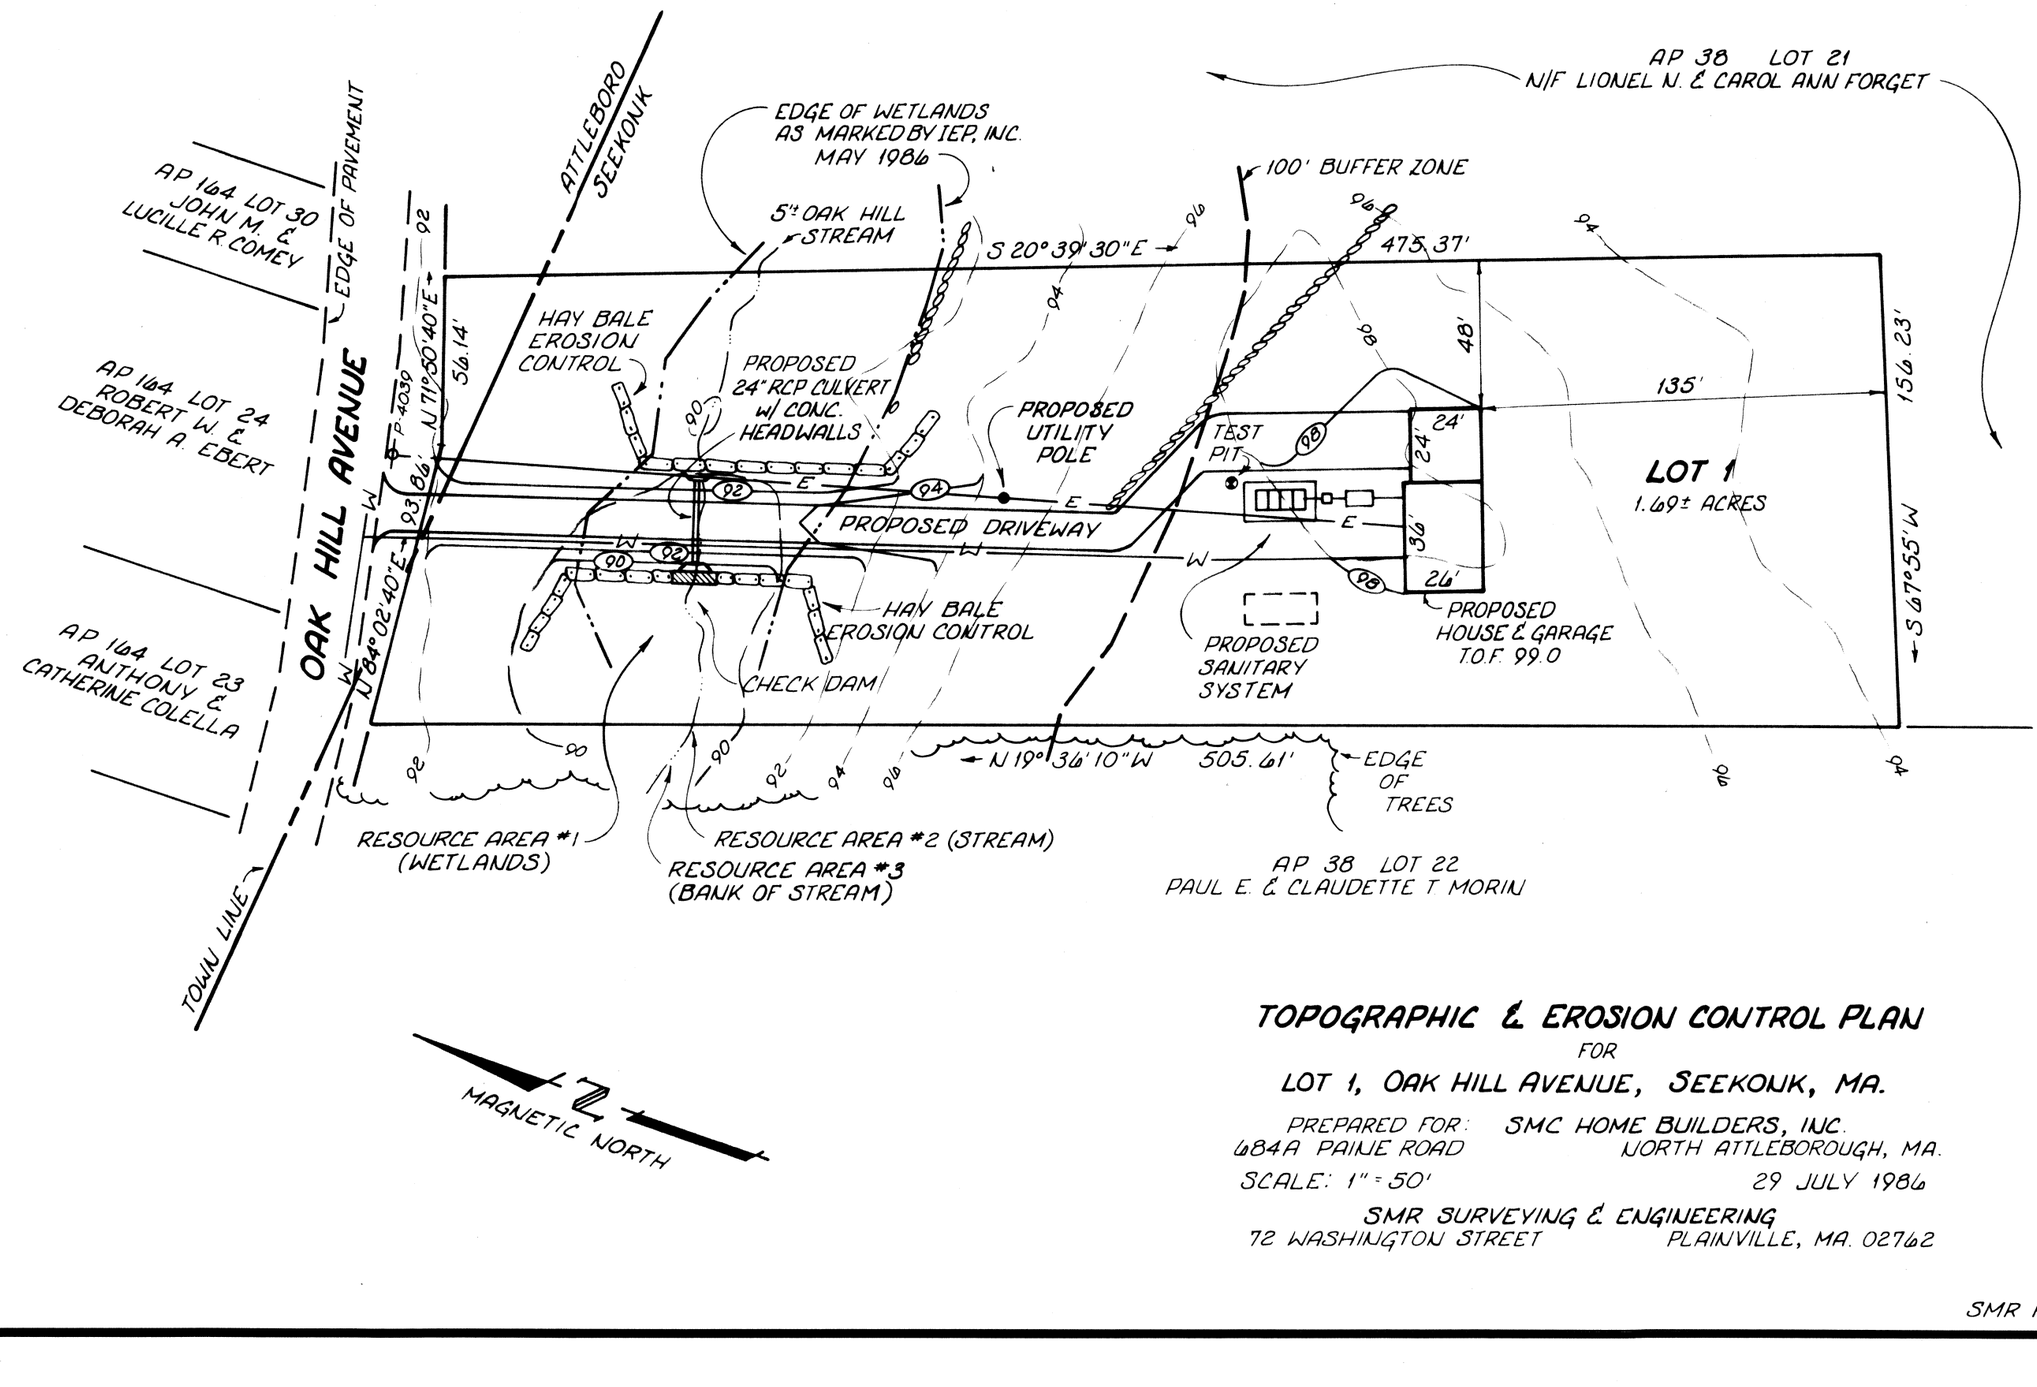

TOPOGRAPHIC & EROSION CONTROL PLAN

FOR

LOT 1, OAK HILL AVENUE, SEEKONK, MA.

PREPARED FOR: SMC HOME BUILDERS, INC.
684A PAINE ROAD NORTH ATTLEBOROUGH, MA.

SCALE: 1" = 50' 29 JULY 1986

SMR SURVEYING & ENGINEERING
72 WASHINGTON STREET PLAINVILLE, MA. 02762

SMR FILE NO. 665A