69-744

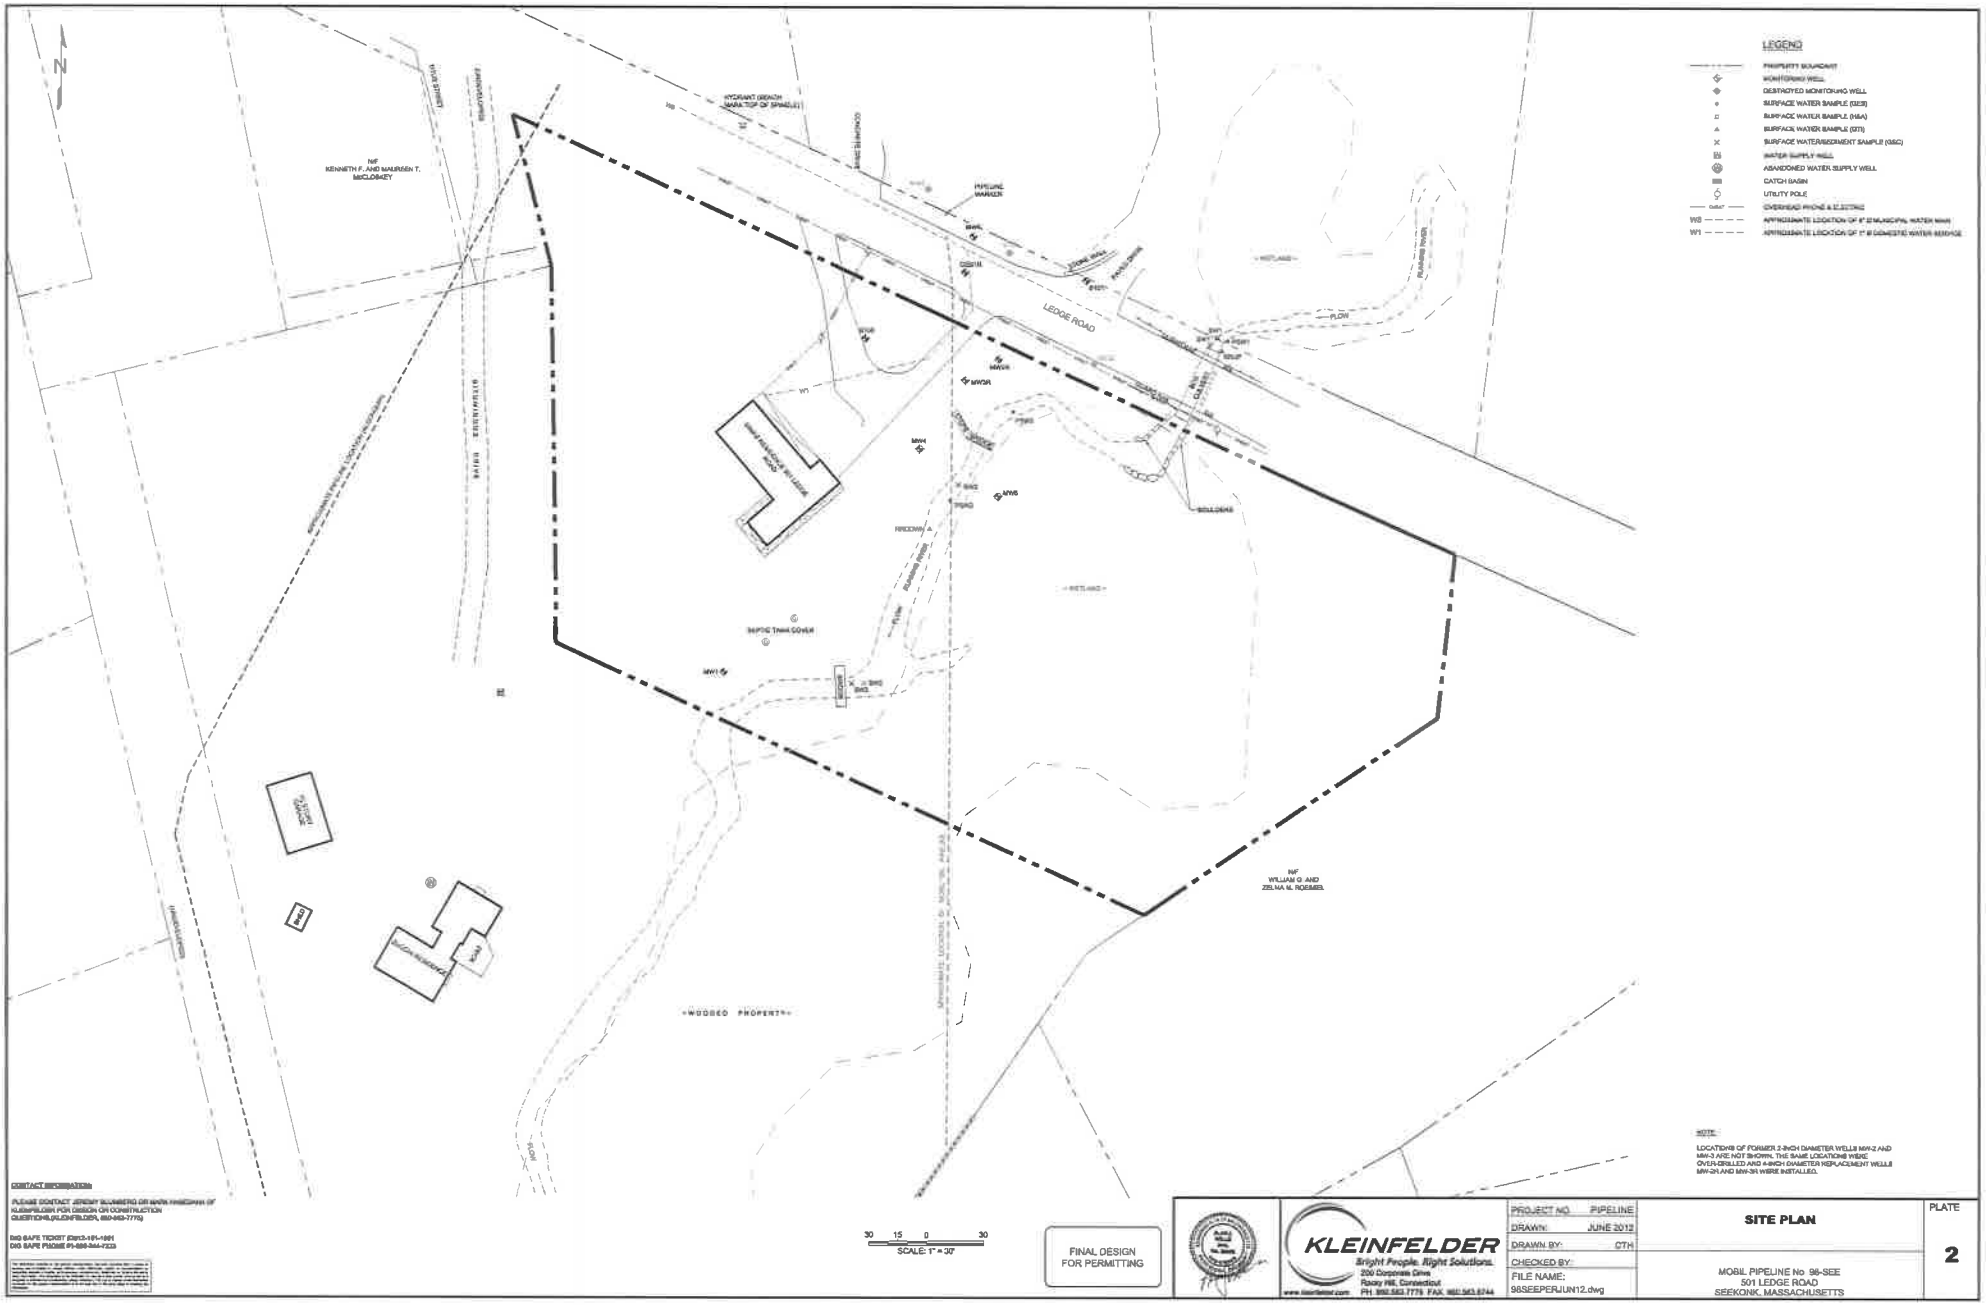
N
LEGEND
PROPERTY BOUNDARY
MONITORING WELL
DESTROYED MONITORING WELL
SURFACE WATER SAMPLE (SW3)
SURFACE WATER SAMPLE (SW4)
SURFACE WATER SAMPLE (SW1)
SURFACE WATER/SEDIMENT SAMPLE (SSC)
WATER SUPPLY WELL
ABANDONED WATER SUPPLY WELL
CATCH BASIN
UTILITY POLE
OHW
OVERHEAD PHONE & ELECTRIC
WS
APPROXIMATE LOCATION OF 8" ø MUNICIPAL WATER MAIN
W1
APPROXIMATE LOCATION OF 1" ø DOMESTIC WATER SERVICE
LEDGE ROAD
N/F
KENNETH F. AND MAUREEN T.
McCLOSKEY
HYDRANT (BEACH
MAIN TOP OF SPINDLE)
PIPELINE
MARKER
GUARD RAIL
FLOW
MW1R
MW3R
MW4
MW5
MW1
SEPTIC TANK COVER
BOULDERS
RIPRAP
RIDGWAY
RUBBER RAMP
WETLAND
WOODED PROPERTY
N/F
WILLIAM G. AND
ZELMA M. ROBBINS
PUMP HOUSE
SHED
GARAGE
APPROXIMATE PIPELINE EASEMENT LOCATION
APPROXIMATE LOCATION OF MOBIL 98-SEE
PROPERTY LINE
CONTACT INFORMATION
PLEASE CONTACT JEREMY SLUMBERG OR MARK HANCOCK OF
KLEINFELDER FOR DESIGN OR CONSTRUCTION
QUESTIONS.(KLEINFELDER, 860-563-7775)
DIG SAFE TICKET (DIG3-101-1001
DIG SAFE PHONE #1-888-344-7233
30 15 0 30
SCALE: 1" = 30'
FINAL DESIGN
FOR PERMITTING
KLEINFELDER
Bright People. Right Solutions.
200 Corporate Drive
Ronkonkoma, New York
PH. 631.580.7775 FAX. 631.563.6744
www.kleinfelder.com
PROJECT NO. PIPELINE
DRAWN: JUNE 2012
DRAWN BY: CTH
CHECKED BY:
FILE NAME: 98SEEPERJUN12.dwg
SITE PLAN
MOBIL PIPELINE No. 98-SEE
501 LEDGE ROAD
SEEKONK, MASSACHUSETTS
PLATE
2
NOTE:
LOCATIONS OF FORMER 2-INCH DIAMETER WELLS MW-2 AND
MW-3 ARE NOT SHOWN, THE SAME LOCATIONS WERE
OVER-DRILLED AND 4-INCH DIAMETER REPLACEMENT WELLS
MW-2R AND MW-3R WERE INSTALLED.

69-744

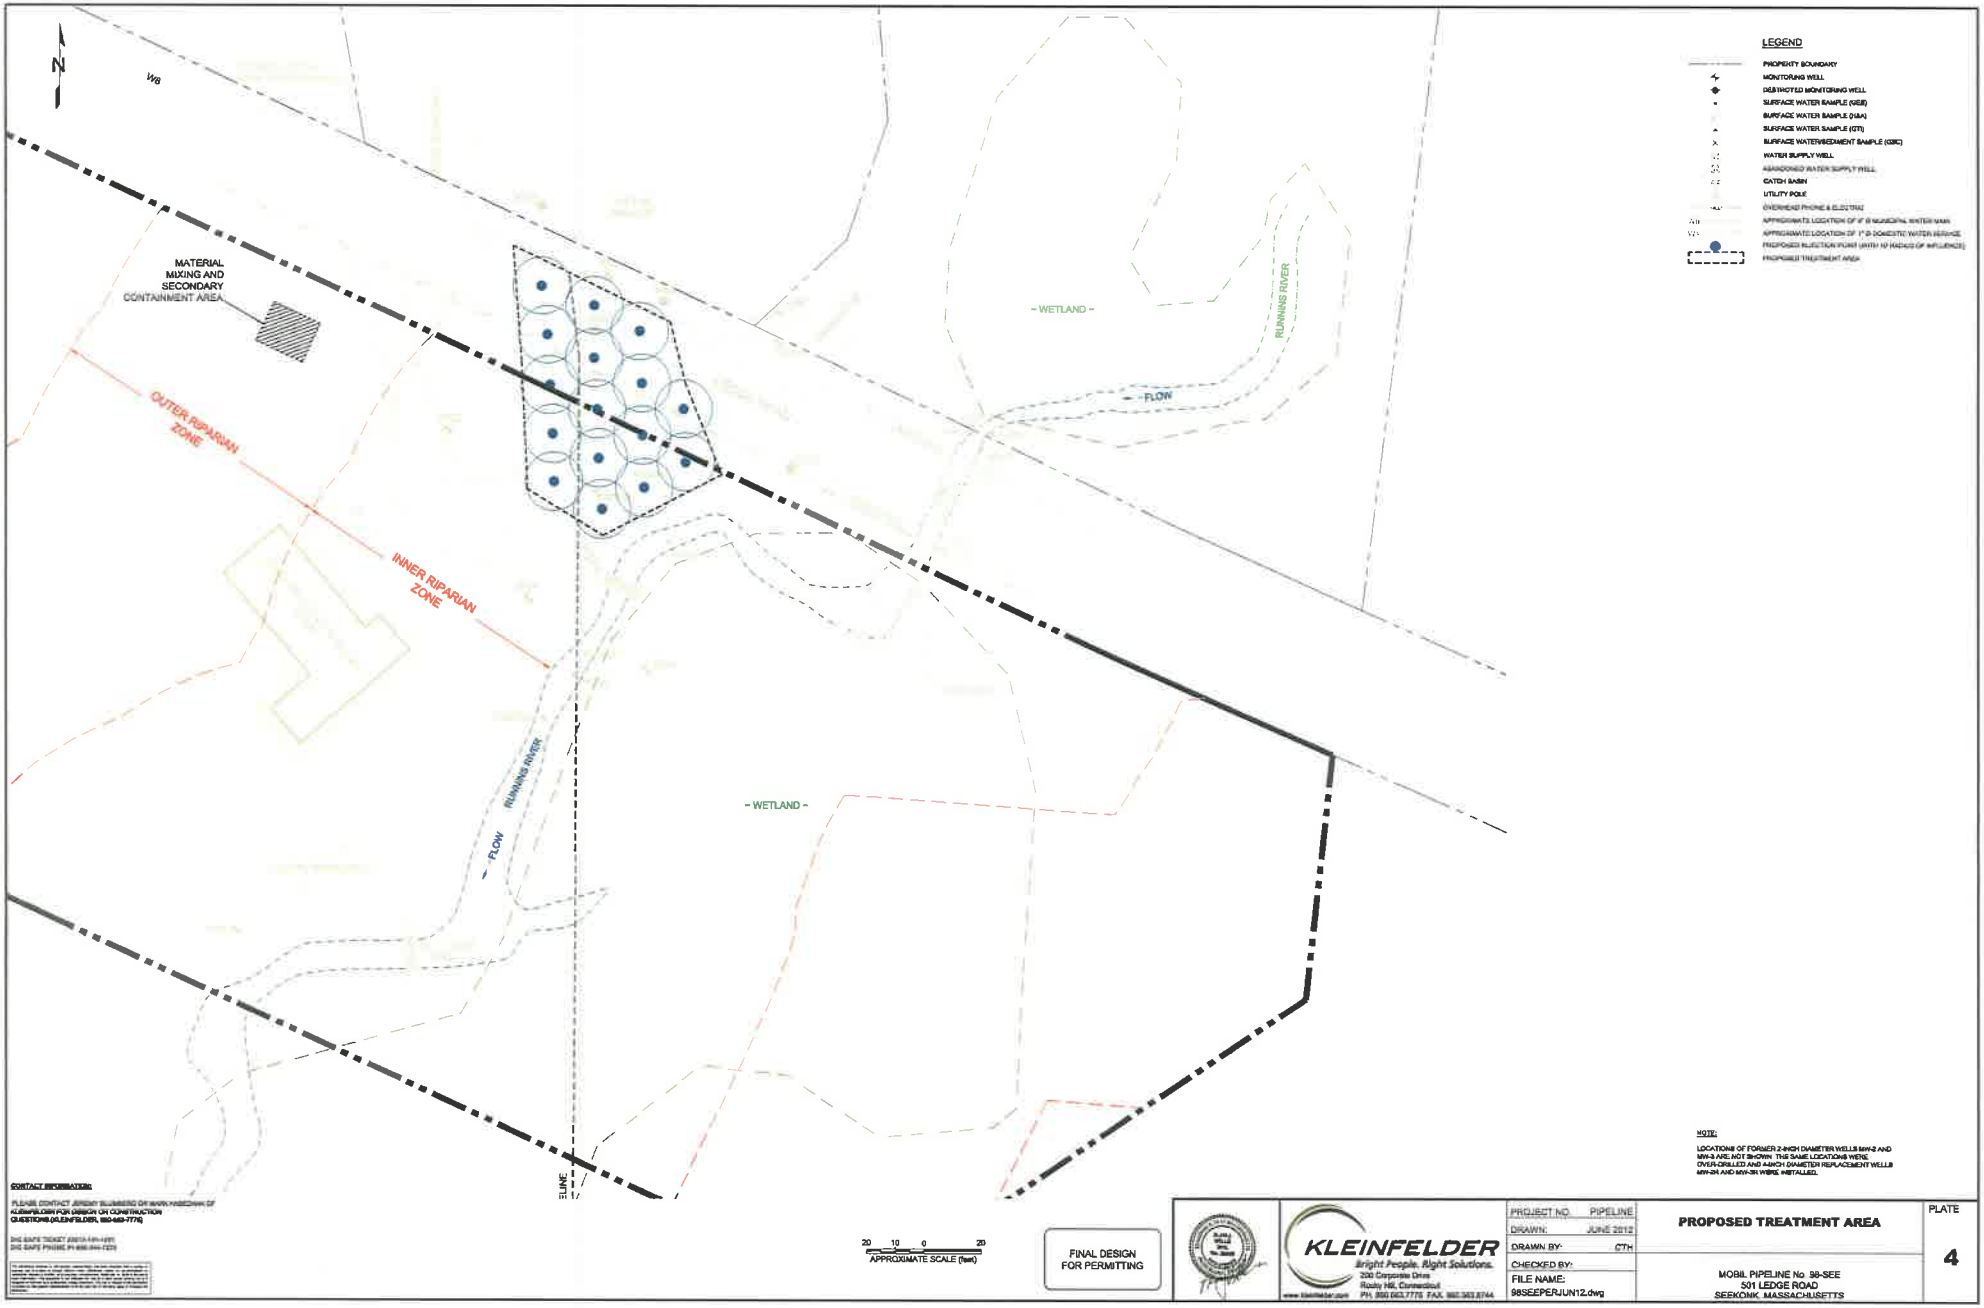
N
WB
MATERIAL MIXING AND SECONDARY CONTAINMENT AREA
OUTER RIPARIAN ZONE
INNER RIPARIAN ZONE
- WETLAND -
RUNNINS RIVER
- FLOW
- WETLAND -
RUNNING RIVER
- FLOW
LEGEND
PROPERTY BOUNDARY
MONITORING WELL
DESTROYED MONITORING WELL
SURFACE WATER SAMPLE (GSS)
SURFACE WATER SAMPLE (GSA)
SURFACE WATER SAMPLE (GTI)
SURFACE WATER/SEDIMENT SAMPLE (GSC)
WATER SUPPLY WELL
ABANDONED WATER SUPPLY WELL
CATCH BASIN
UTILITY POLE
OVERHEAD PHONE & ELECTRIC
APPROXIMATE LOCATION OF 8" Ø MUNICIPAL WATER MAIN
APPROXIMATE LOCATION OF 1" Ø DOMESTIC WATER SERVICE
PROPOSED INJECTION POINT (WITH 10' RADIUS OF INFLUENCE)
PROPOSED TREATMENT AREA
NOTE:
LOCATIONS OF FORMER 2-INCH DIAMETER WELLS MW-2 AND MW-3 ARE NOT SHOWN. THE SAME LOCATIONS WERE OVER-DRILLED AND 4-INCH DIAMETER REPLACEMENT WELLS MW-2A AND MW-3R WERE INSTALLED.
CONTACT INFORMATION:
PLEASE CONTACT JEREMY SLUSSER OR MARK NIEDZWIK OF KLEINFELDER FOR DESIGN OR CONSTRUCTION QUESTIONS (KLEINFELDER, 860-563-7776)
20 10 0 20
APPROXIMATE SCALE (feet)
FINAL DESIGN FOR PERMITTING
KLEINFELDER
Bright People. Right Solutions.
200 Corporate Drive
Rocky Hill, Connecticut
PH. 860.563.7776 FAX. 860.563.8744
PROJECT NO. PIPELINE
DRAWN: JUNE 2012
DRAWN BY: CTH
CHECKED BY:
FILE NAME: 98SEEPERJUN12.dwg
PROPOSED TREATMENT AREA
MOBIL PIPELINE No. 98-SEE
501 LEDGE ROAD
SEEKONK, MASSACHUSETTS
PLATE
4