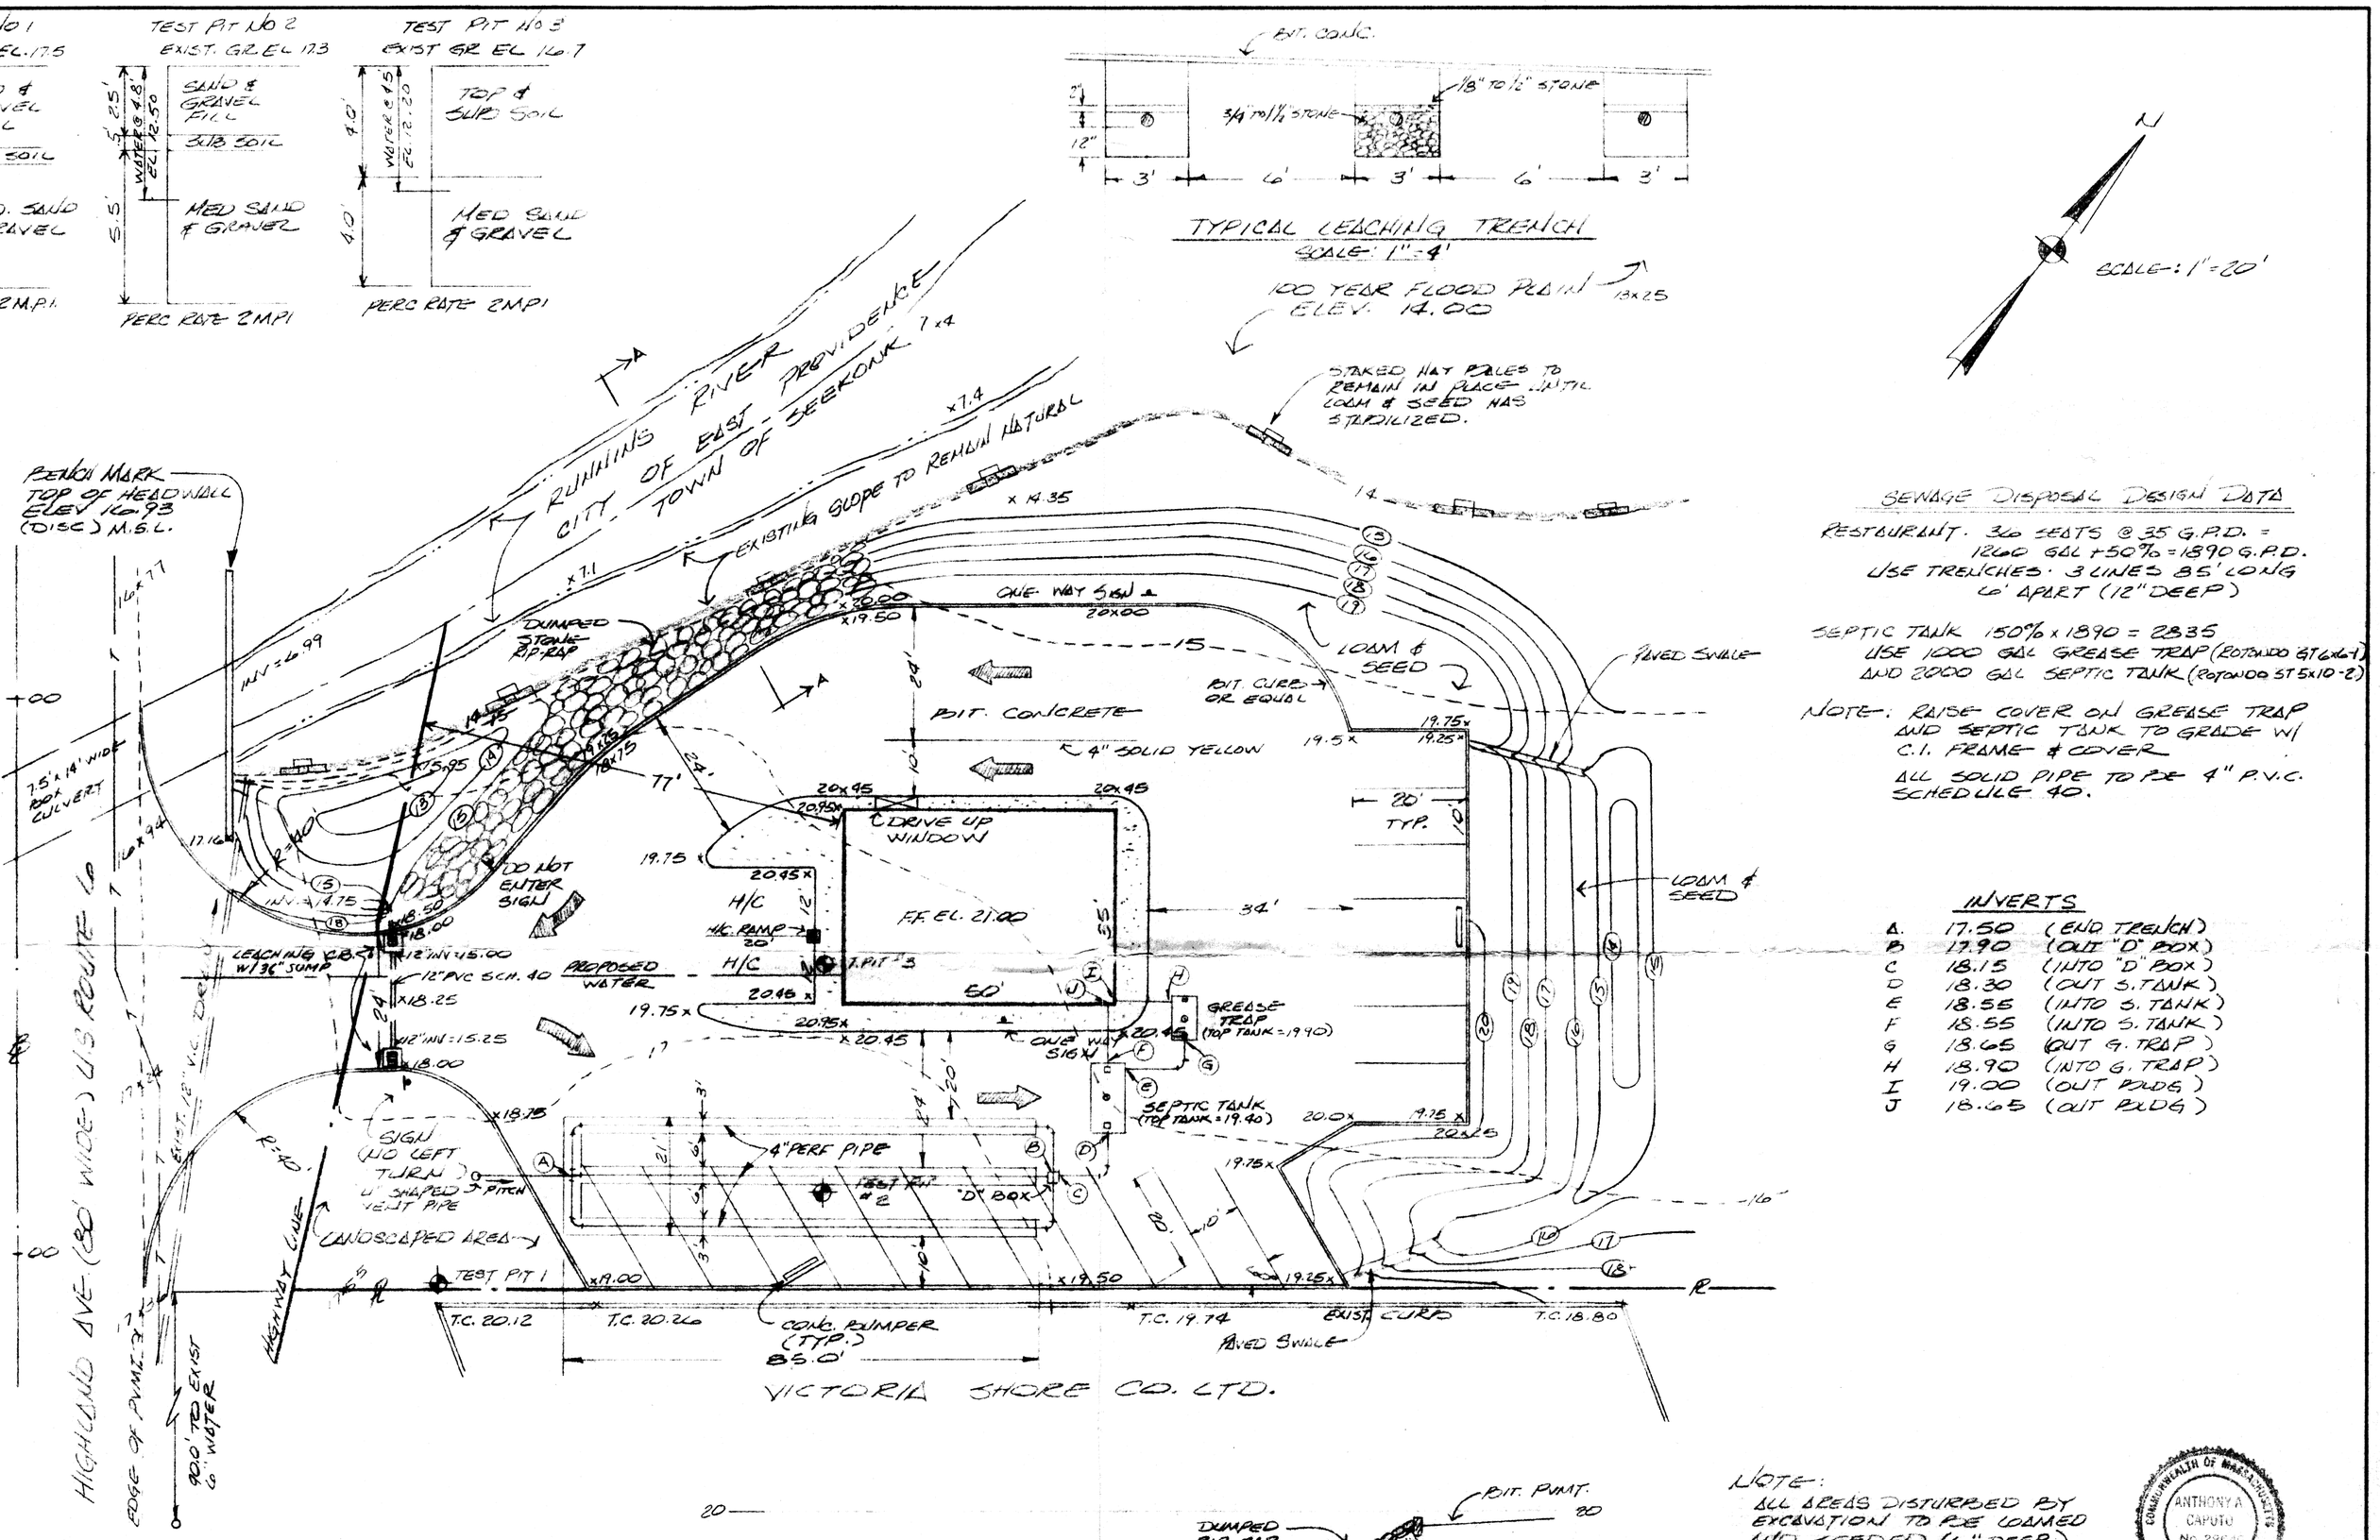

SEWAGE DISPOSAL DESIGN DATA

RESTAURANT. 36 SEATS @ 35 G.P.D. = 1260 GAL + 50% = 1890 G.P.D.
USE TRENCHES: 3 LINES 85' LONG 6' APART (12" DEEP)

SEPTIC TANK 150% x 1890 = 2835
USE 1000 GAL GREASE TRAP (ROTONDO GT 6x6-1)
AND 2000 GAL SEPTIC TANK (ROTONDO ST 5x10-2)

NOTE: RAISE COVER ON GREASE TRAP AND SEPTIC TANK TO GRADE W/ C.I. FRAME & COVER
ALL SOLID PIPE TO BE 4" P.V.C. SCHEDULE 40.

INVERTS

A.	17.50	(END TRENCH)
B	17.90	(OUT "D" BOX)
C	18.15	(INTO "D" BOX)
D	18.30	(OUT S. TANK)
E	18.55	(INTO S. TANK)
F	18.55	(INTO S. TANK)
G	18.65	(OUT G. TRAP)
H	18.90	(INTO G. TRAP)
I	19.00	(OUT BLDG)
J	18.65	(OUT BLDG)

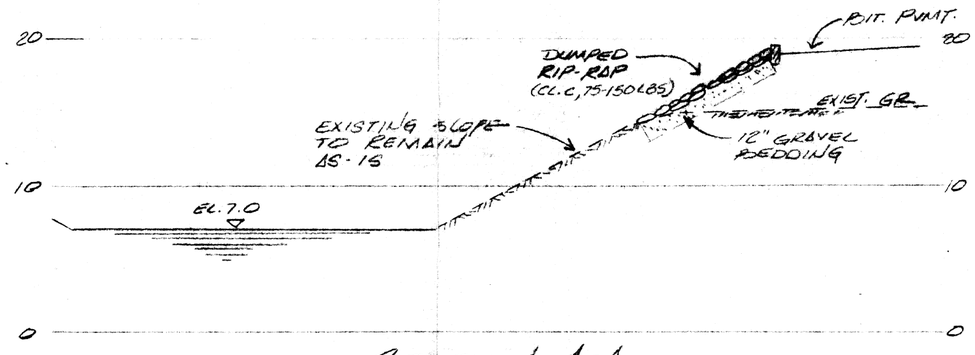

SECTION A-A
SCALE: HORIZ 1"=8'
VERT 1"=8'

NOTE:
ALL AREAS DISTURBED BY EXCAVATION TO BE LOAMED AND SEEDED. (6" DEEP)

EXHIBIT A

69-76

RS PLAT 8 LOT 138
.7 ACRES
HIGHWAY BUSINESS

PARKING SCHEDULE
T: (36 SEATS) @ 1 SPACE/3 SEATS = 12 SPACES
) @ 1 SPACE/2 EMPLOYEES = 3 SPACES
TOTAL = 15 SPACES
ED: 19 REGULAR & 2 HANDICAP = 21 SPACES

IGHTING TO BE IN ACCORDANCE WITH .3.8 OF THE ZONING BY-LAWS OF OF SEEKONK

SITE PLAN FOR BESS EATON DONUTS SEEKONK, MASS.

CAPUTO AND WICK LTD.
1150 PAWTUCKET AVE.
RUMFORD, R.I. 02916
401-434-8880

DATE APRIL 84
SHEET 1 OF 1