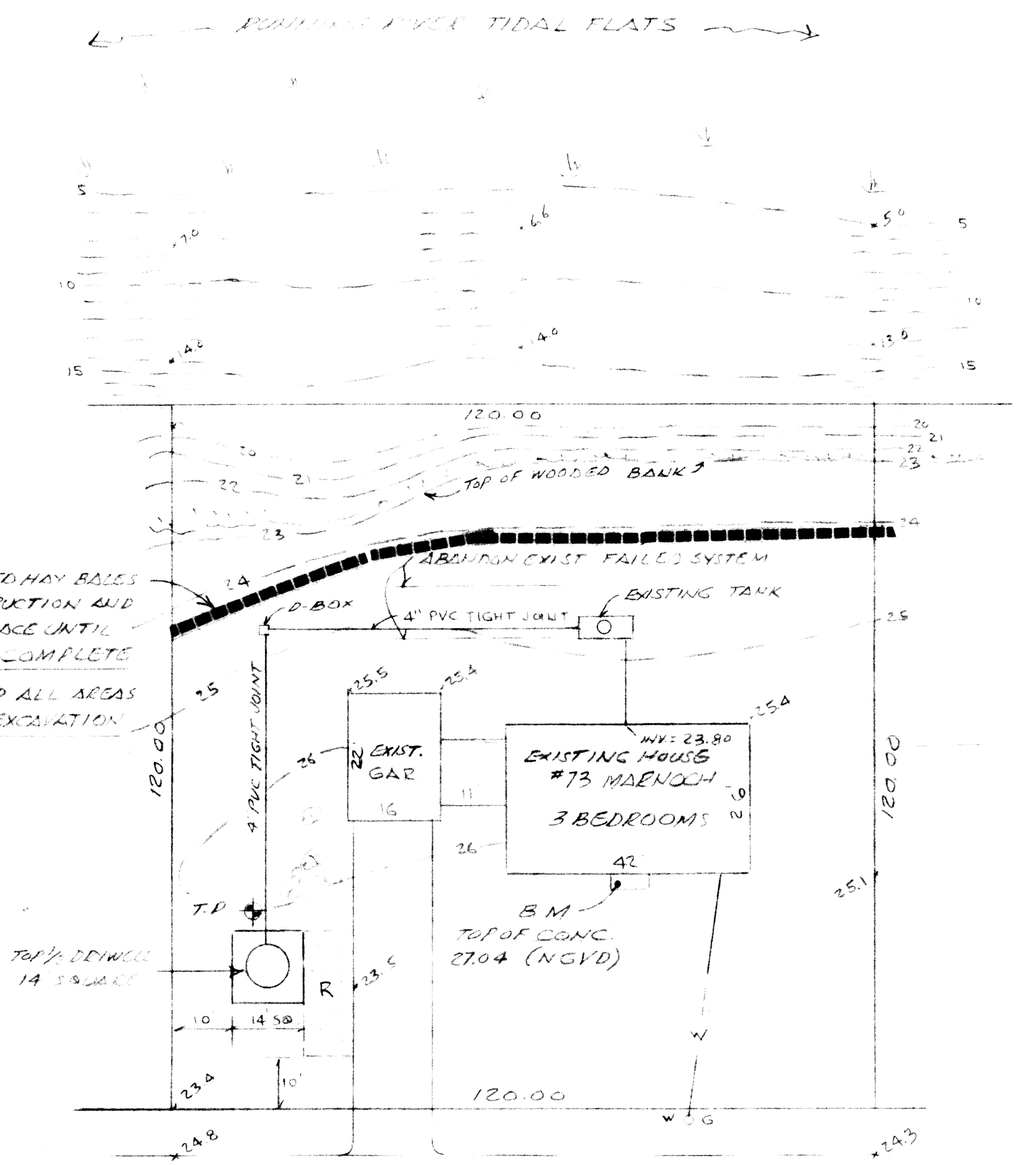

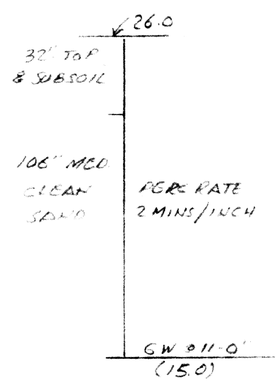

TEST PIT
5/6/92

PLAN
SCALE: 1" = 20'

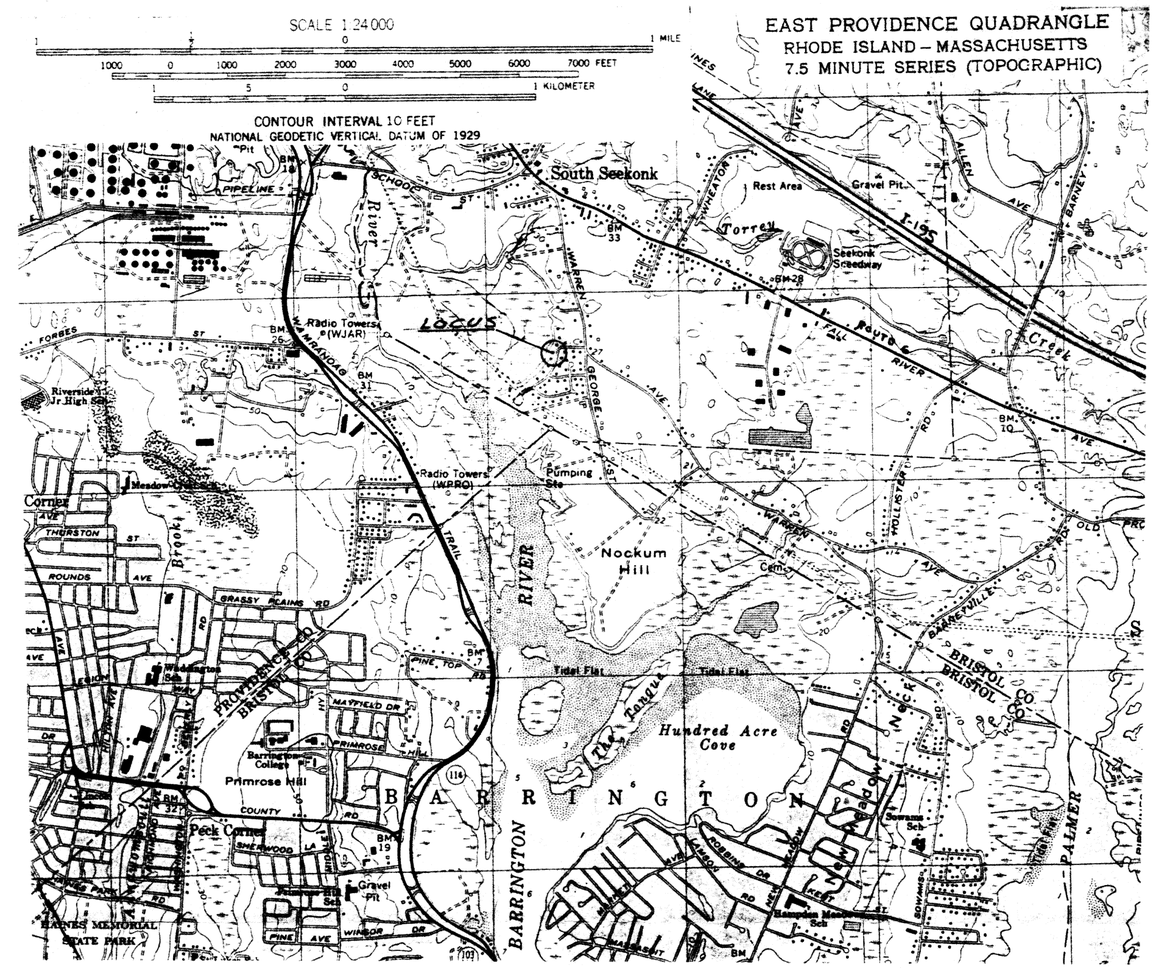

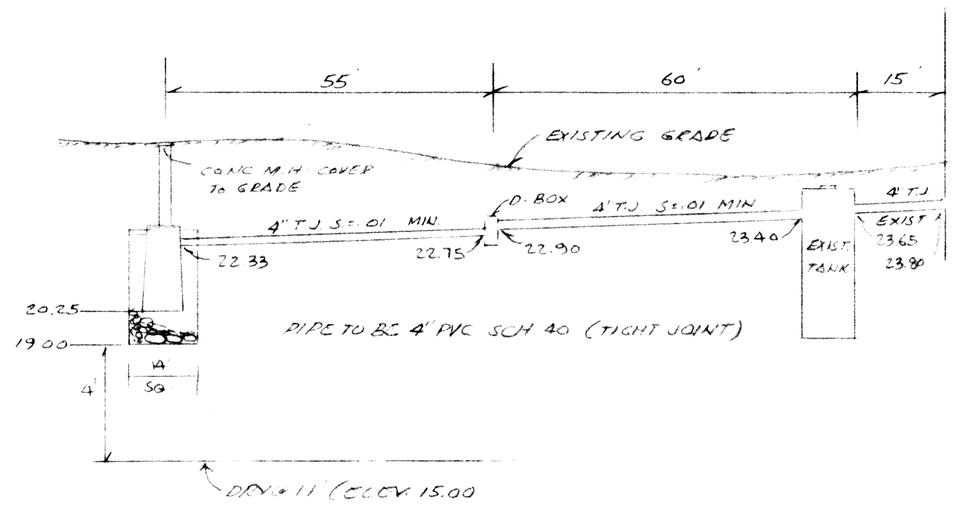

PROFILE
SCALE: HOR: 1" = 10'
VERT: 1" = 4'

EXHIBIT A

COMMONWEALTH OF MASSACHUSETTS
RICHARD C. BELLAVANCE No. 790
REGISTERED SANITARIAN

SITE PLAN, A.P. 2, LOT 52 SEEKONK FOR MALCOM S. WHITE		
SCALE: AS-SHOWN	APPROVED BY:	DRAWN BY R
DATE: 6/5/92		REVISED
DRAWN BY RICHARD BELLAVANCE		
		DRAWING NU