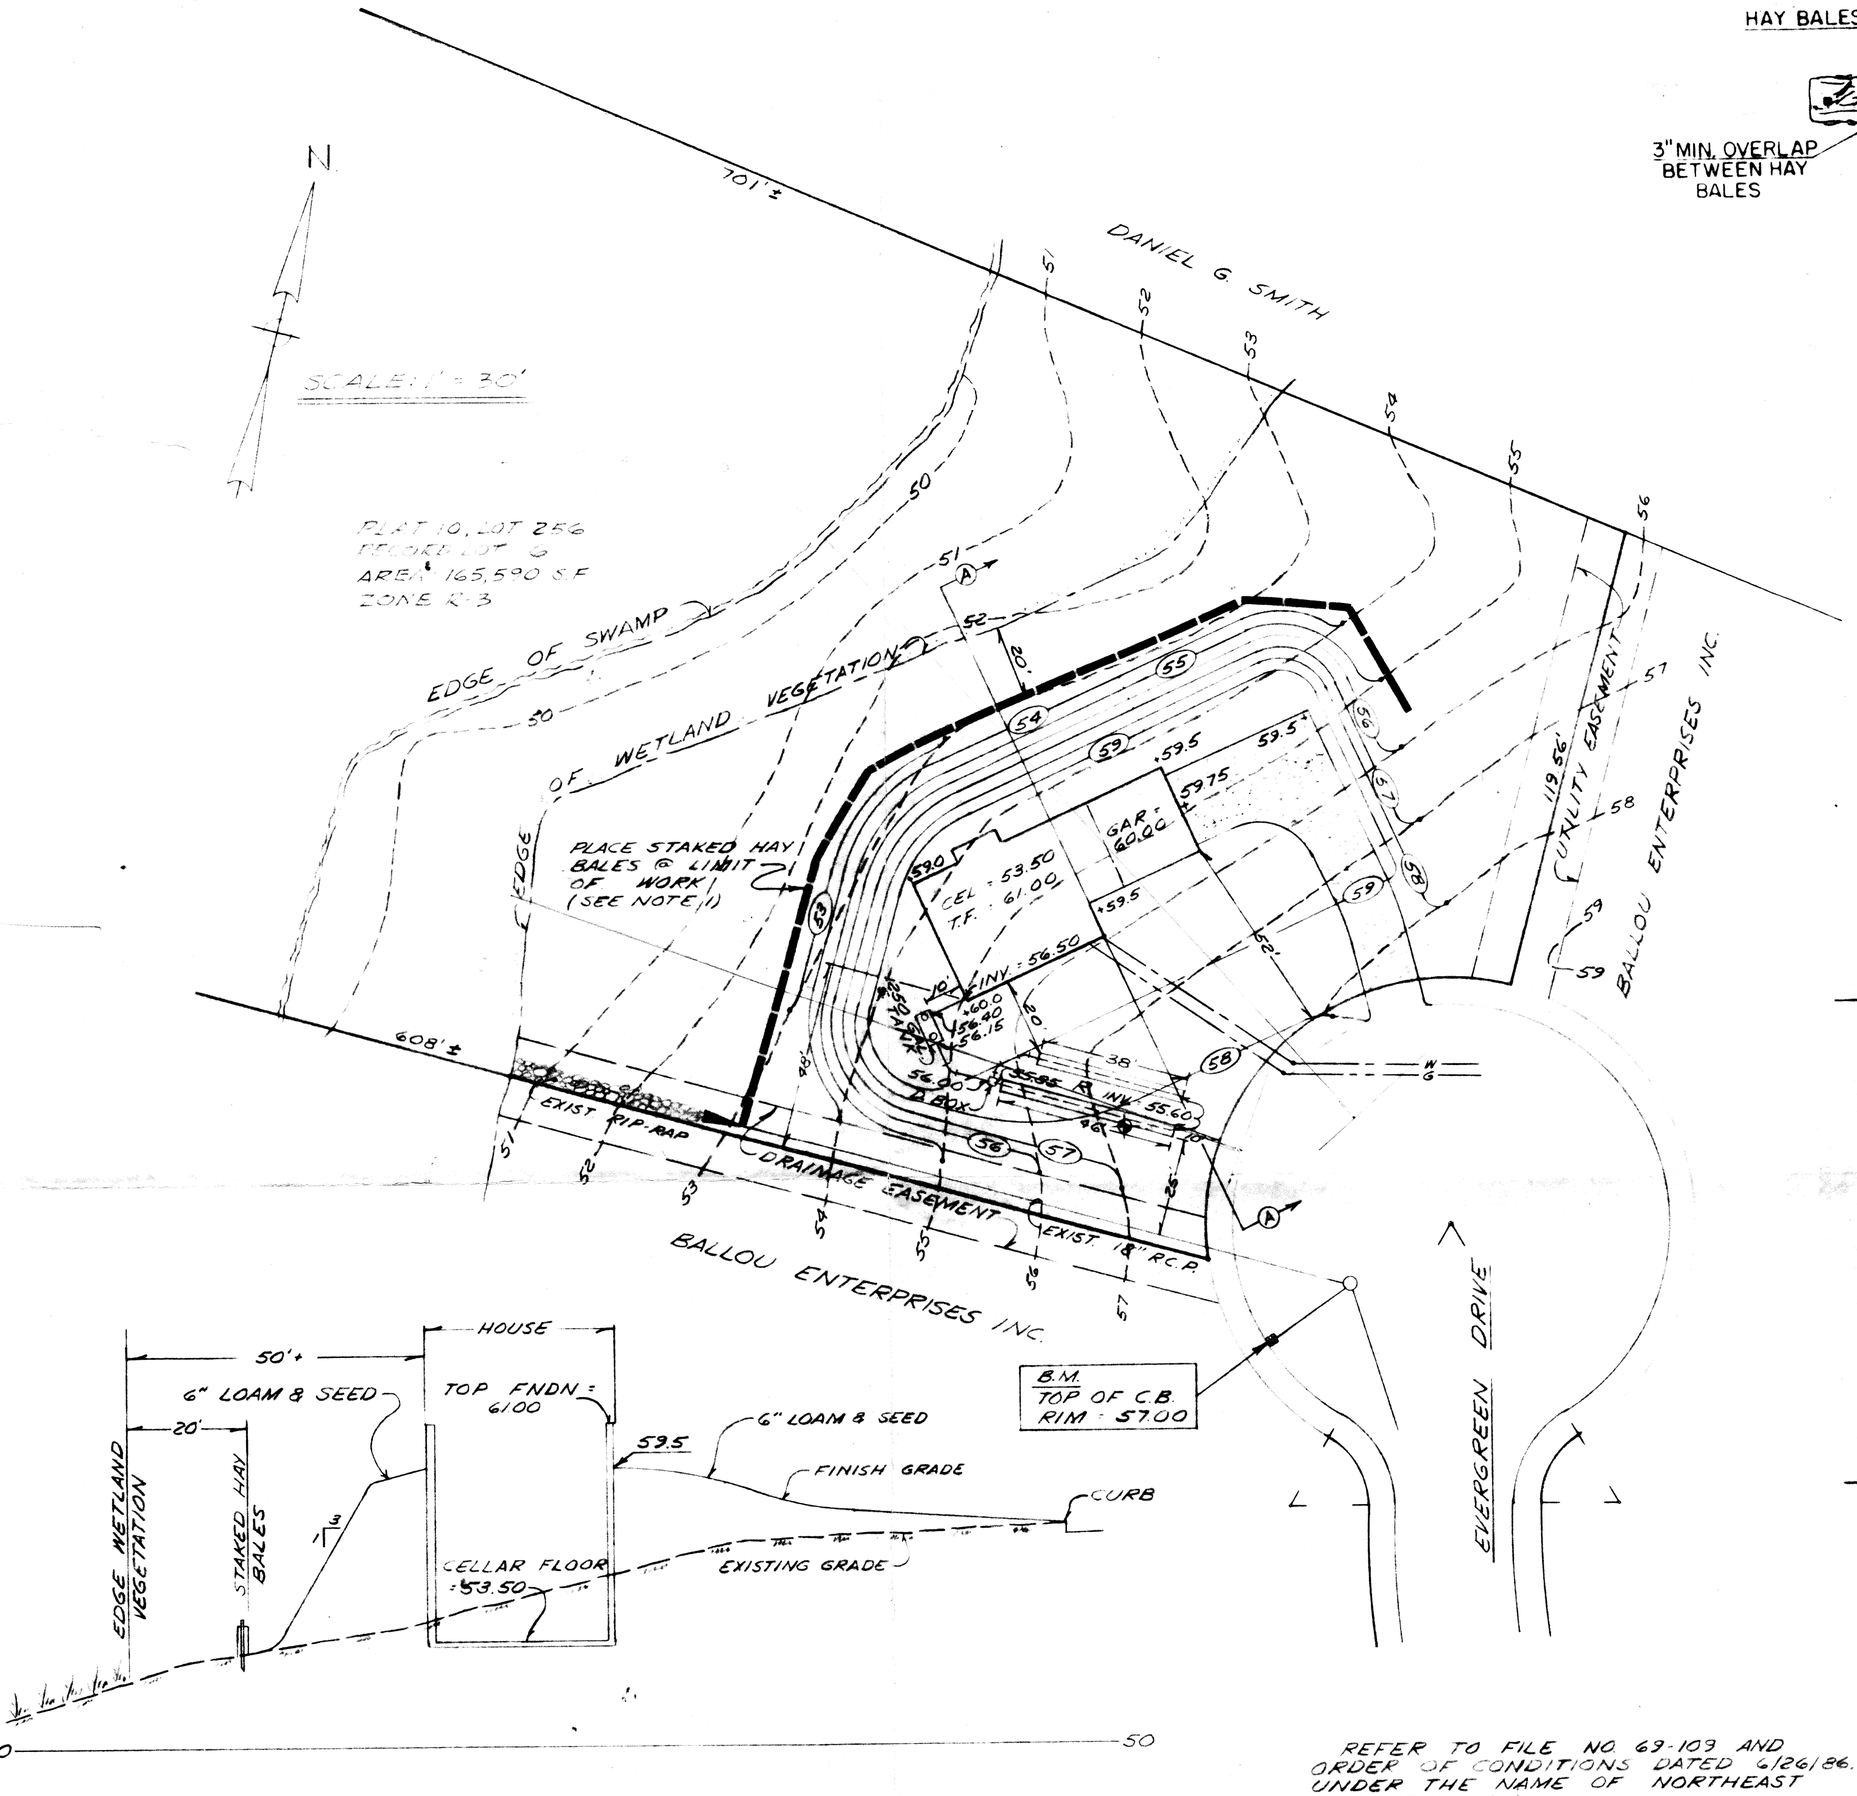

SECTION A-A

SCALE: HOR. : 1" = 20'
VERT. : 1" = 4'

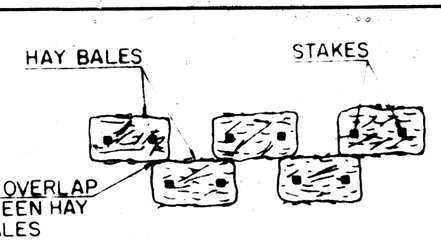

PLAN

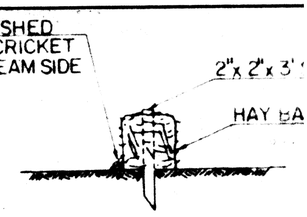

SECTION

TYPICAL HAY BALE DIKE

NOT TO SCALE

NOTE:
1. PLACE STAKED HAY BALES PRIOR TO GRADING & MAINTAIN IN PLACE UNTIL AN APPROVED GROUND COVER IS ESTABLISHED.
2. LOAM & SEED ALL AREAS DISTURBED BY GRADING.

DESIGN DATA

4 BEDROOMS = 660 G.P.D.
PERC RATE = 2 MINS / INCH
USE 84 L.F. OF TRENCH 3' WIDE W/ 12" OF STONE BELOW.
SIDE:
84' × 2 × 1' × 2.5 = 420 GALS.
BOTTOM:
84' × 3' × 1.0 = 252 GALS.
TOTAL = 672 GALS.

STRIP ALL TOP & SUBSOIL IN THE AREA OF THE TRENCH & 10' BEYOND IN ALL DIRECTIONS & REPLACE WITH BANK RUN GRAVEL.

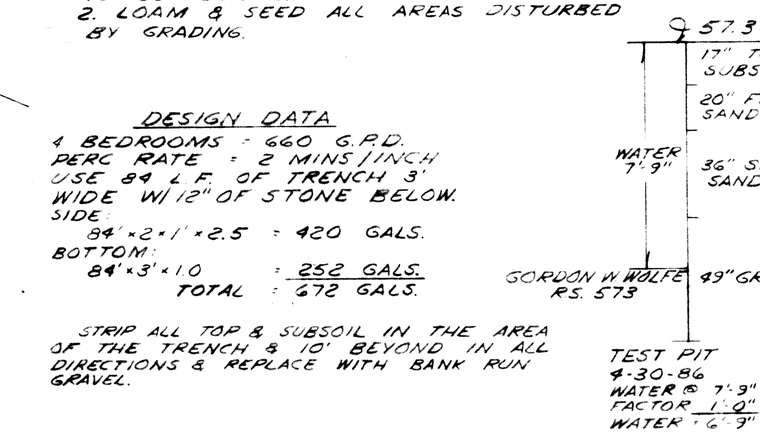

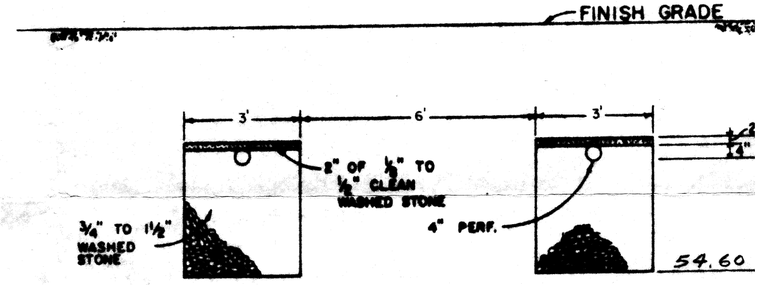

TRENCH SECTION

NOT TO SCALE

REFER TO FILE NO. 69-103 AND ORDER OF CONDITIONS DATED 6/26/86. UNDER THE NAME OF NORTHEAST ASSOCIATES INC.

SE 69-1

EXHIBIT A

COMMONWEALTH OF MASSACHUSETTS
ANTHONY A. CAPUTO
No. 29640
REGISTERED
LAND SURVEYOR

COMMONWEALTH OF MASSACHUSETTS
RODNEY W. WICK
No. 27697
REGISTERED
PROFESSIONAL ENGINEER

SITE PLAN
RECORD LOT NO.
EVERGREEN ESTATES
SEEKONK, MASSACHUSET
FOR
BALLOU ENTERPRISES

CAPUTO AND WICK LTD.
1150 PAWTUCKET AVE.
RUMFORD, R.I. 02916
401-434-8880

DATE
NOV

SHEE
1 o