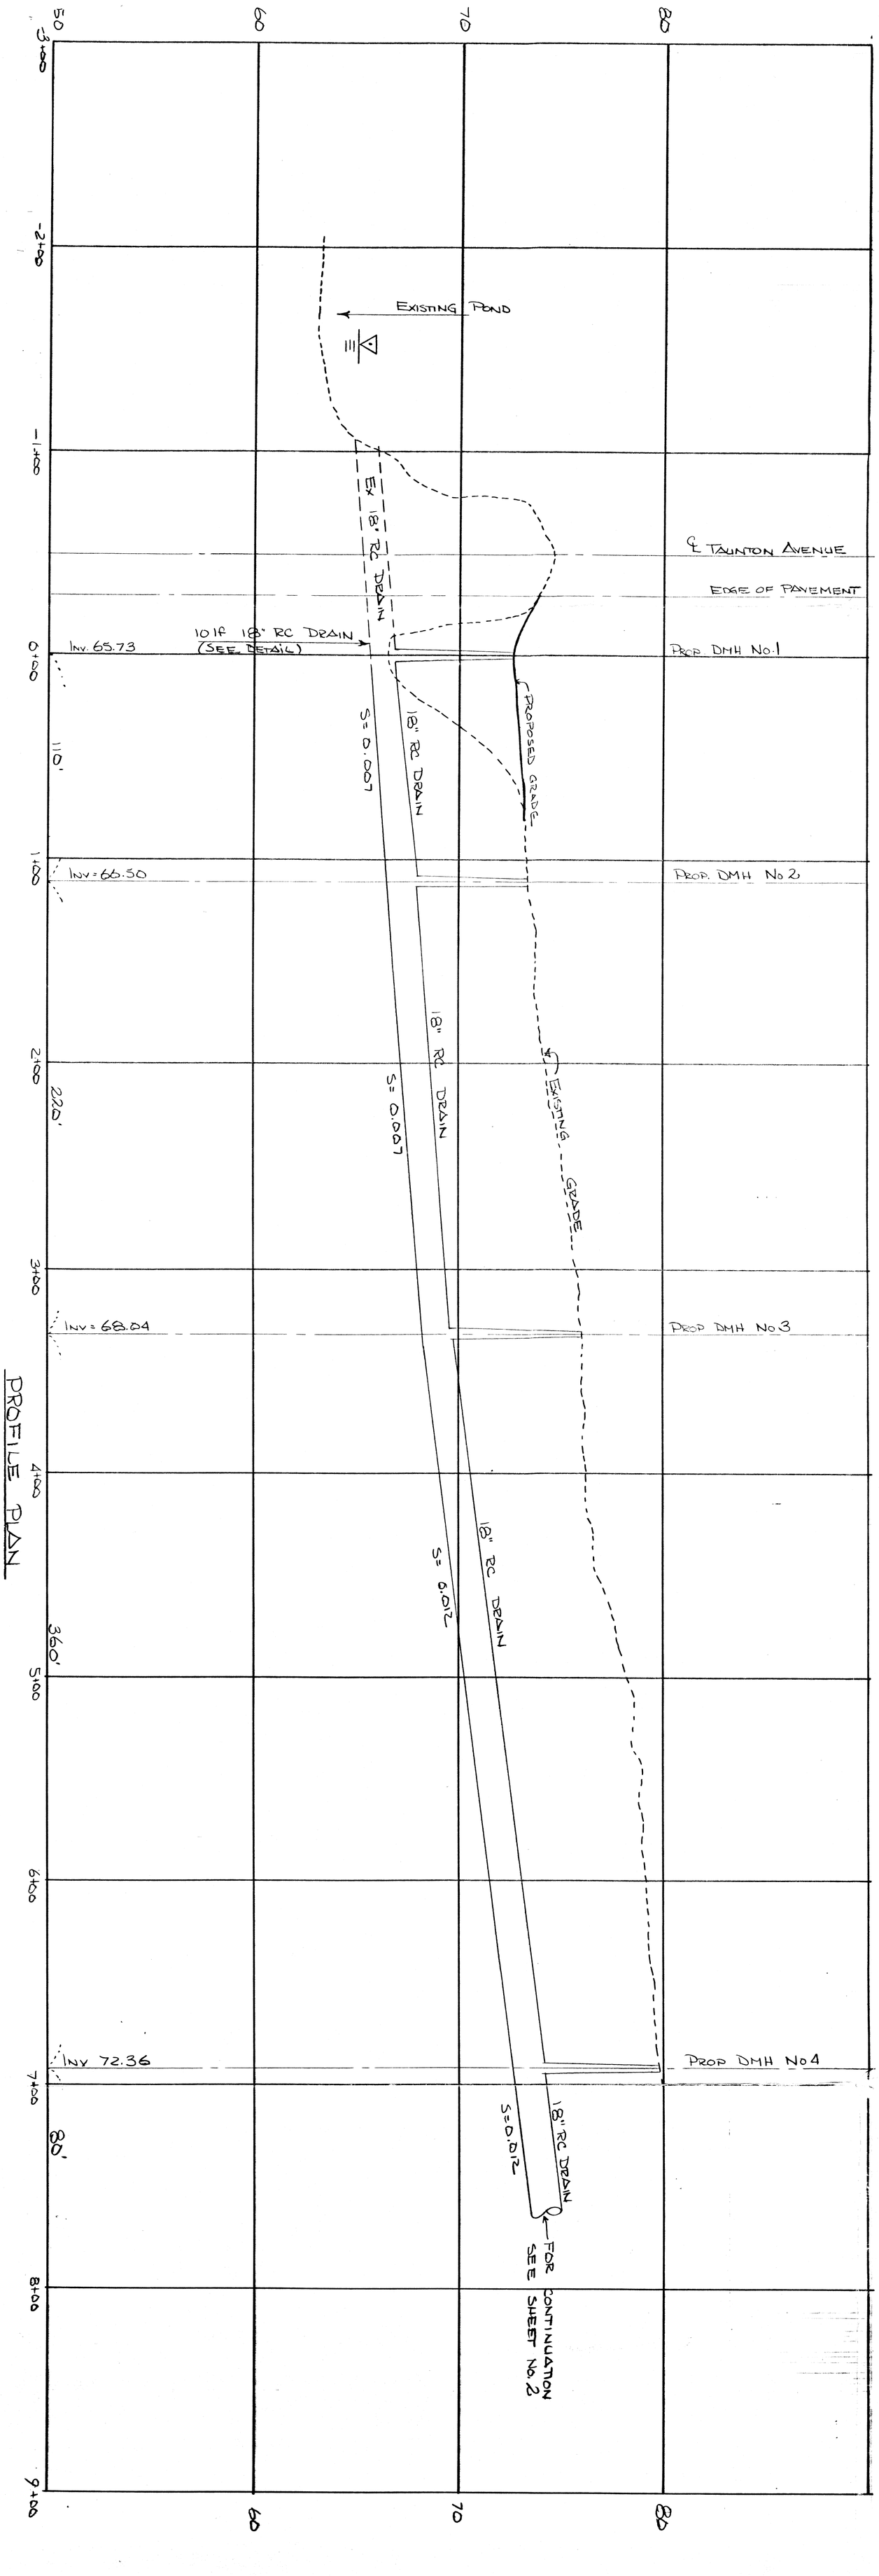

PROFILE PLAN

SCALE: HORIZ. = 1" = 40'

NOTE :

67.0 EXISTING SPOT GRADE

69.0 PROPOSED SPOT GRADE

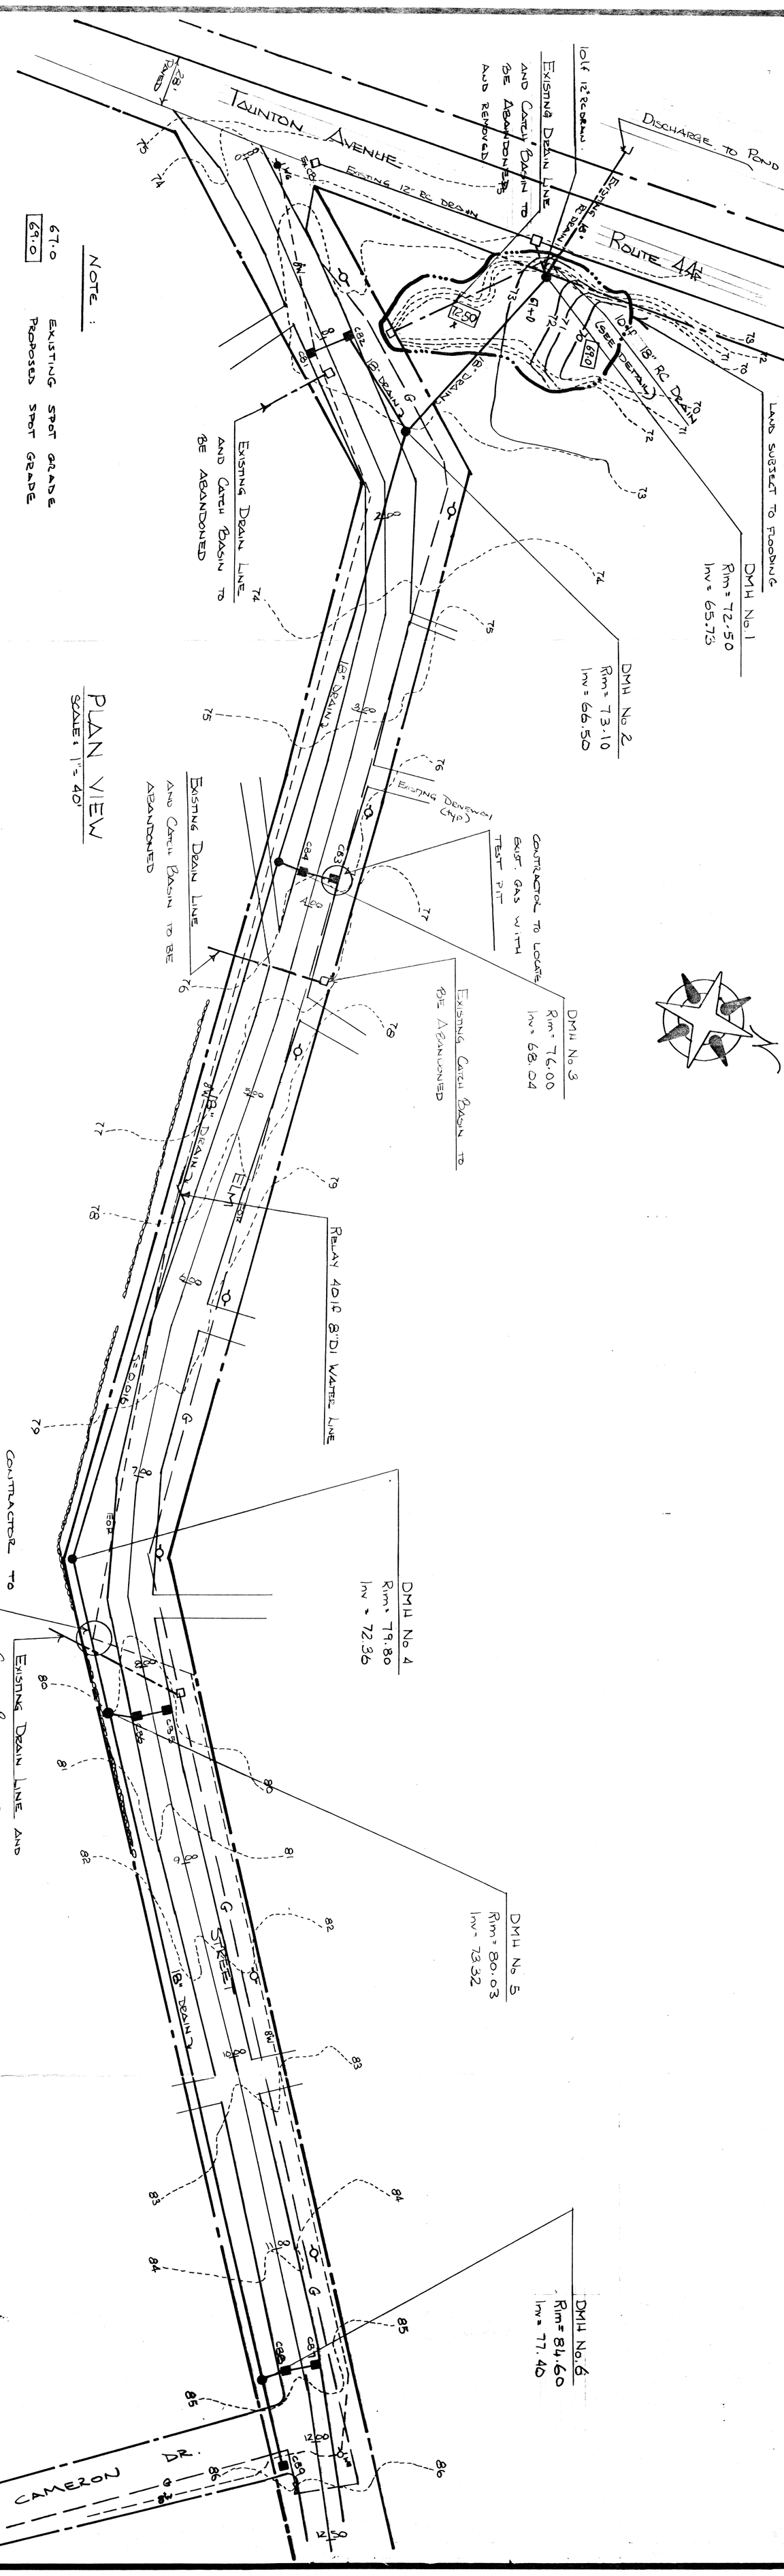

PLAN VIEW

SCALE: 1" = 40'

DRAWING NO. 1

(401) 438-7320 (617) 821-4146

R. F. GEISSER & ASSOCIATES, INC.

CONSULTING ENGINEERS

EAST PROVIDENCE, R.I. CANTON, MASS.

TOWN OF SEEKONK
ELM ST. DRAINAGE
SEEKONK, MASSACHUSETTS

PROJECT NO.
SCALE: AS NOTED
DATE: MARCH 1989

DRAWN BY: NLS
CHECKED BY: J.D
APPROVED BY: R.F.G

SHEET TITLE: PLAN AND PROFILE

THESE DRAWINGS ARE INSTRUMENTS OF SERVICE AND AS SUCH ARE THE PROPERTY OF THE ENGINEER UPON COMPLETION OF THE WORK ALL DRAWINGS EXCEPT THE CONTRACT COPIES ARE TO BE RETURNED TO THE ENGINEER