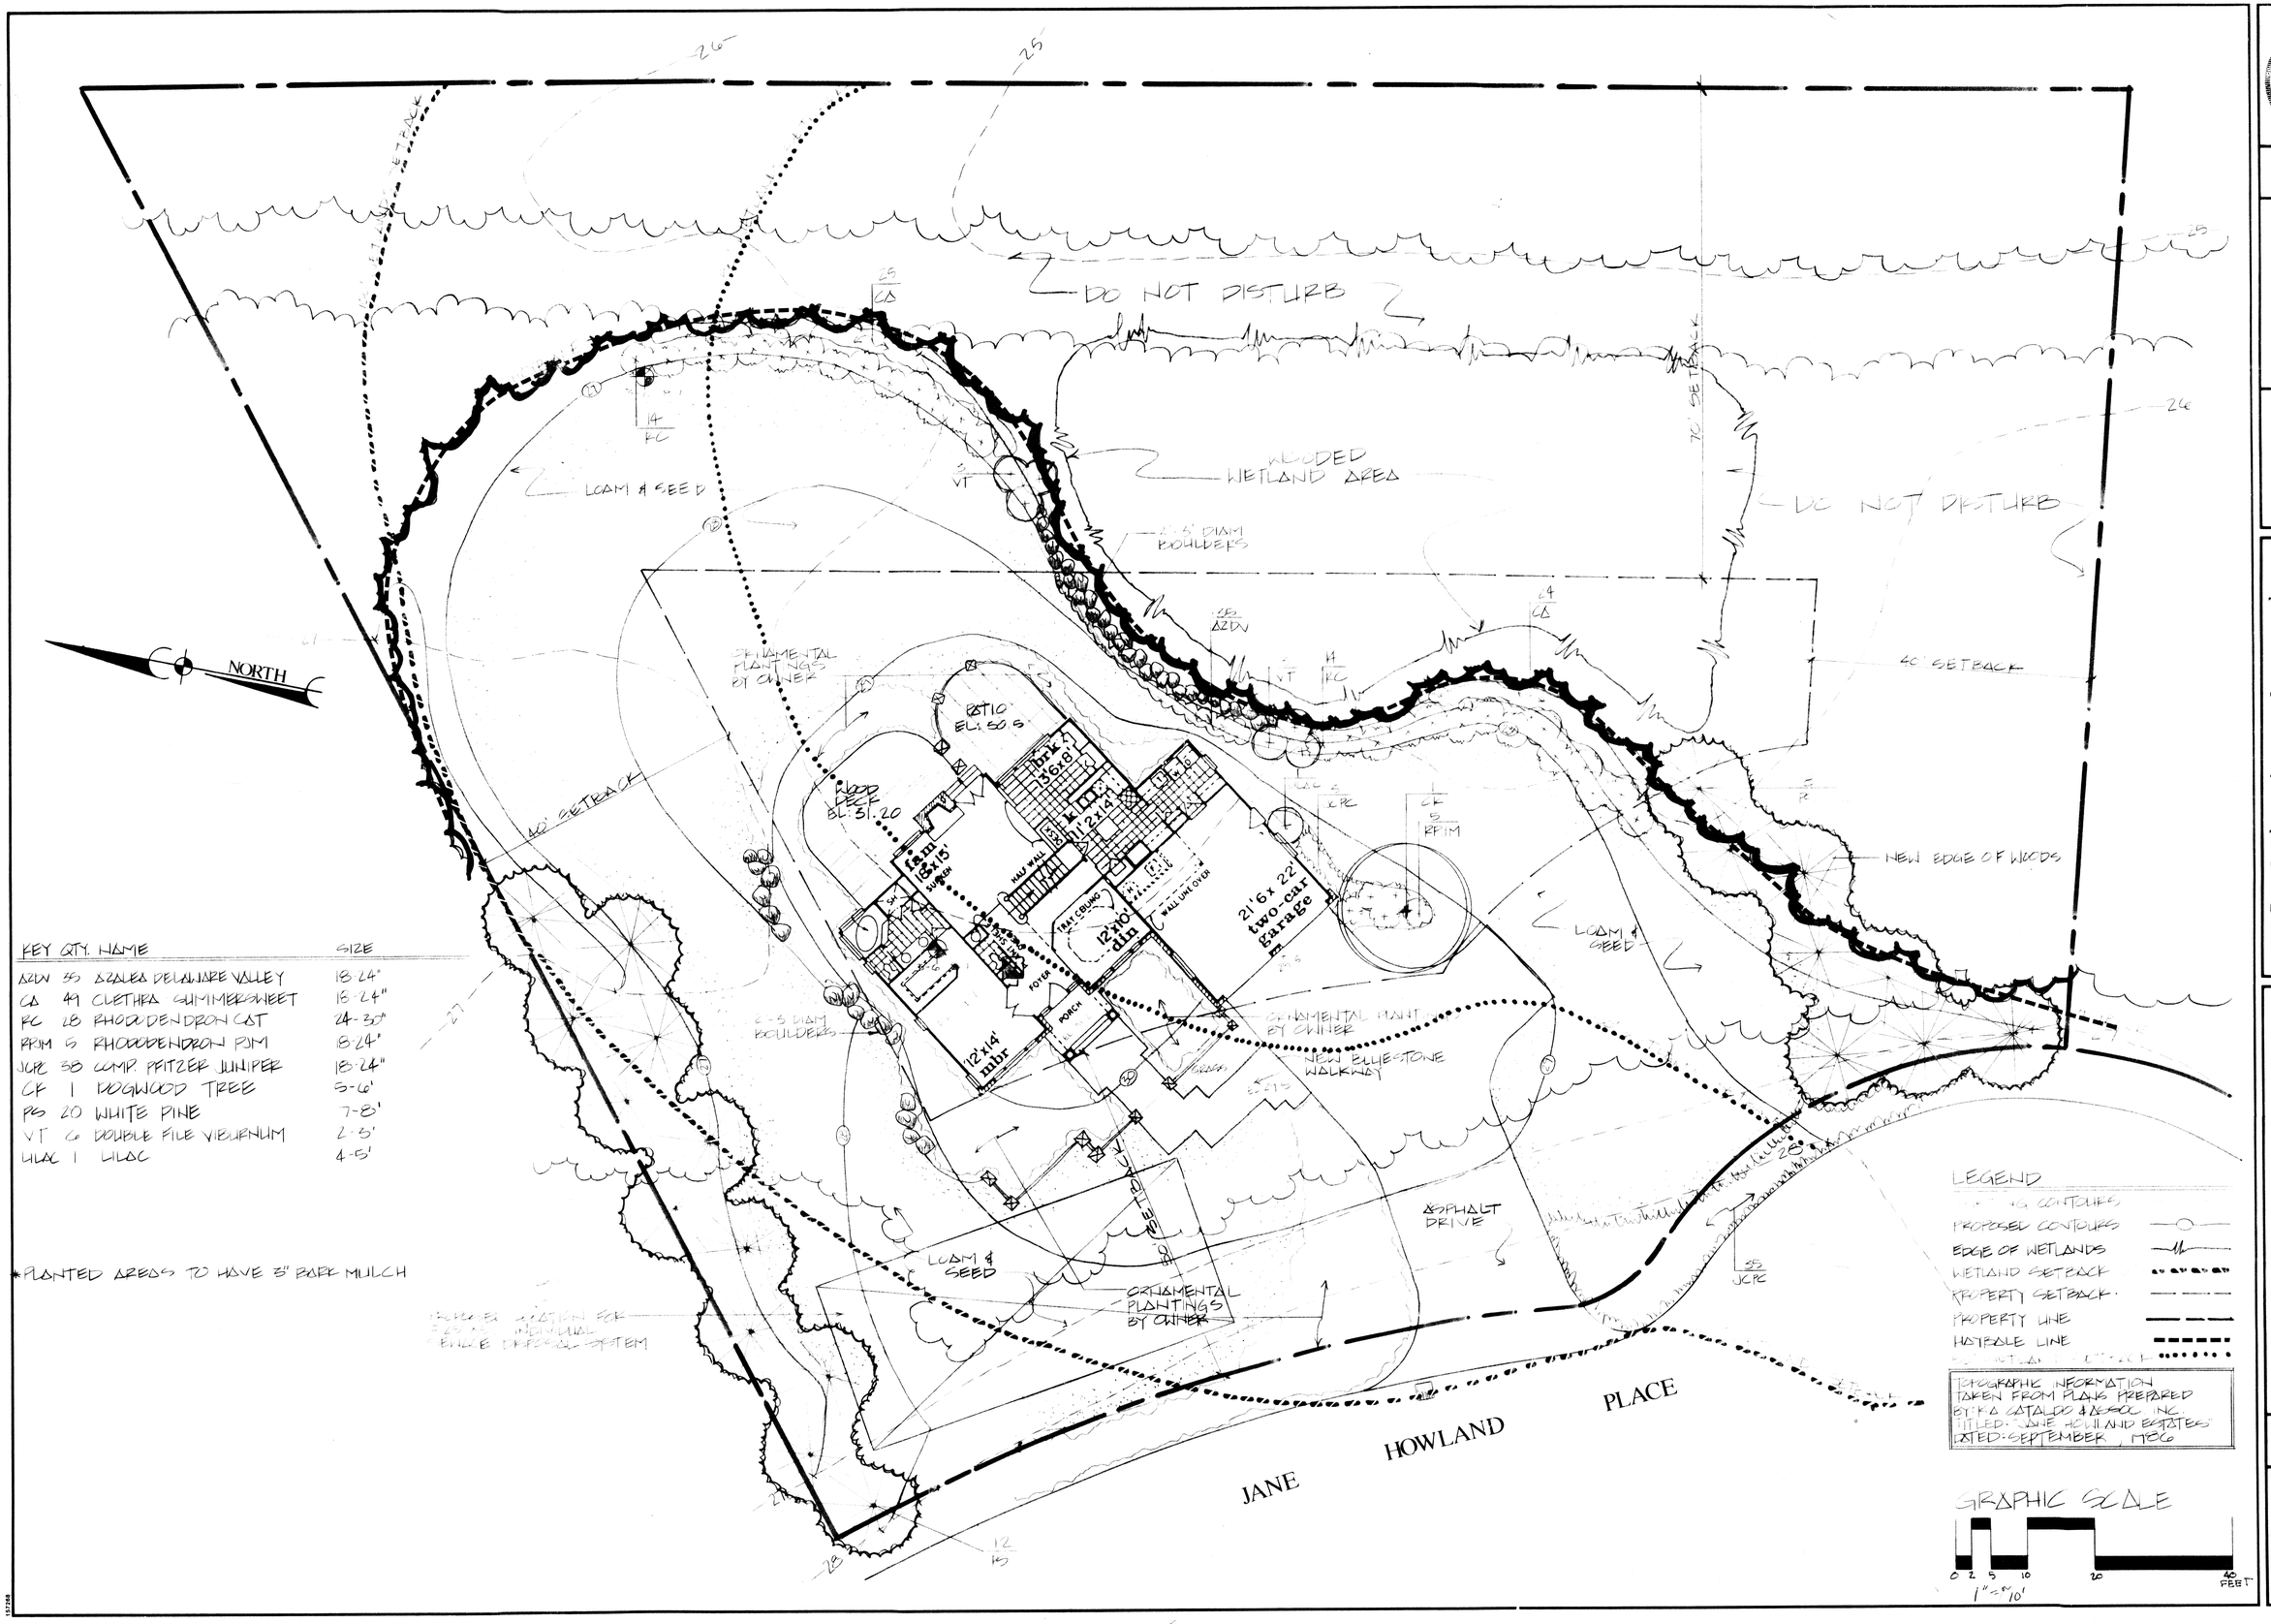

KEY	QTY.	NAME	SIZE
AZDV	35	AZALEA DELAWARE VALLEY	18-24"
CA	49	CLETHRA SUMMERSWEET	18-24"
RC	28	RHODODENDRON CAT	24-30"
RPJM	5	RHODODENDRON PJM	18-24"
JCPC	38	COMP. PFITZER JUNIPER	18-24"
CK	1	DOGWOOD TREE	5-6'
PS	20	WHITE PINE	7-8'
VT	6	DOUBLE FILE VIBURNUM	2-3'
LILAC	1	LILAC	4-5'

*PLANTED AREAS TO HAVE 3" BARK MULCH

MASSACHUSETTS REGISTERED LANDSCAPE ARCHITECT MICHAEL WEREMAY No. 790

Not Issued For Construction

Revisions:

Job No: R-747
Drawn: DEH
Checked: MJW
Issued:

Gates, Leighton & Associates, Incorporated
Planning · Landscape Architecture · Parks · Public Spaces
2253 Pawtucket Avenue, East Providence, Rhode Island 02914-1788

Proposed Residence of LOUIS COELHO

Plat 1 - lot 13
JANE HOWLAND PLACE, SEEKONK, MA.
SITE PLAN - NOTICE OF INTENT

69-263

THIS DRAWING IS THE PROPERTY OF THE LANDSCAPE ARCHITECT. ANY UNAUTHORIZED USE OF THIS DRAWING WITHOUT WRITTEN PERMISSION IS PROHIBITED

Sheet 1 of 3

1