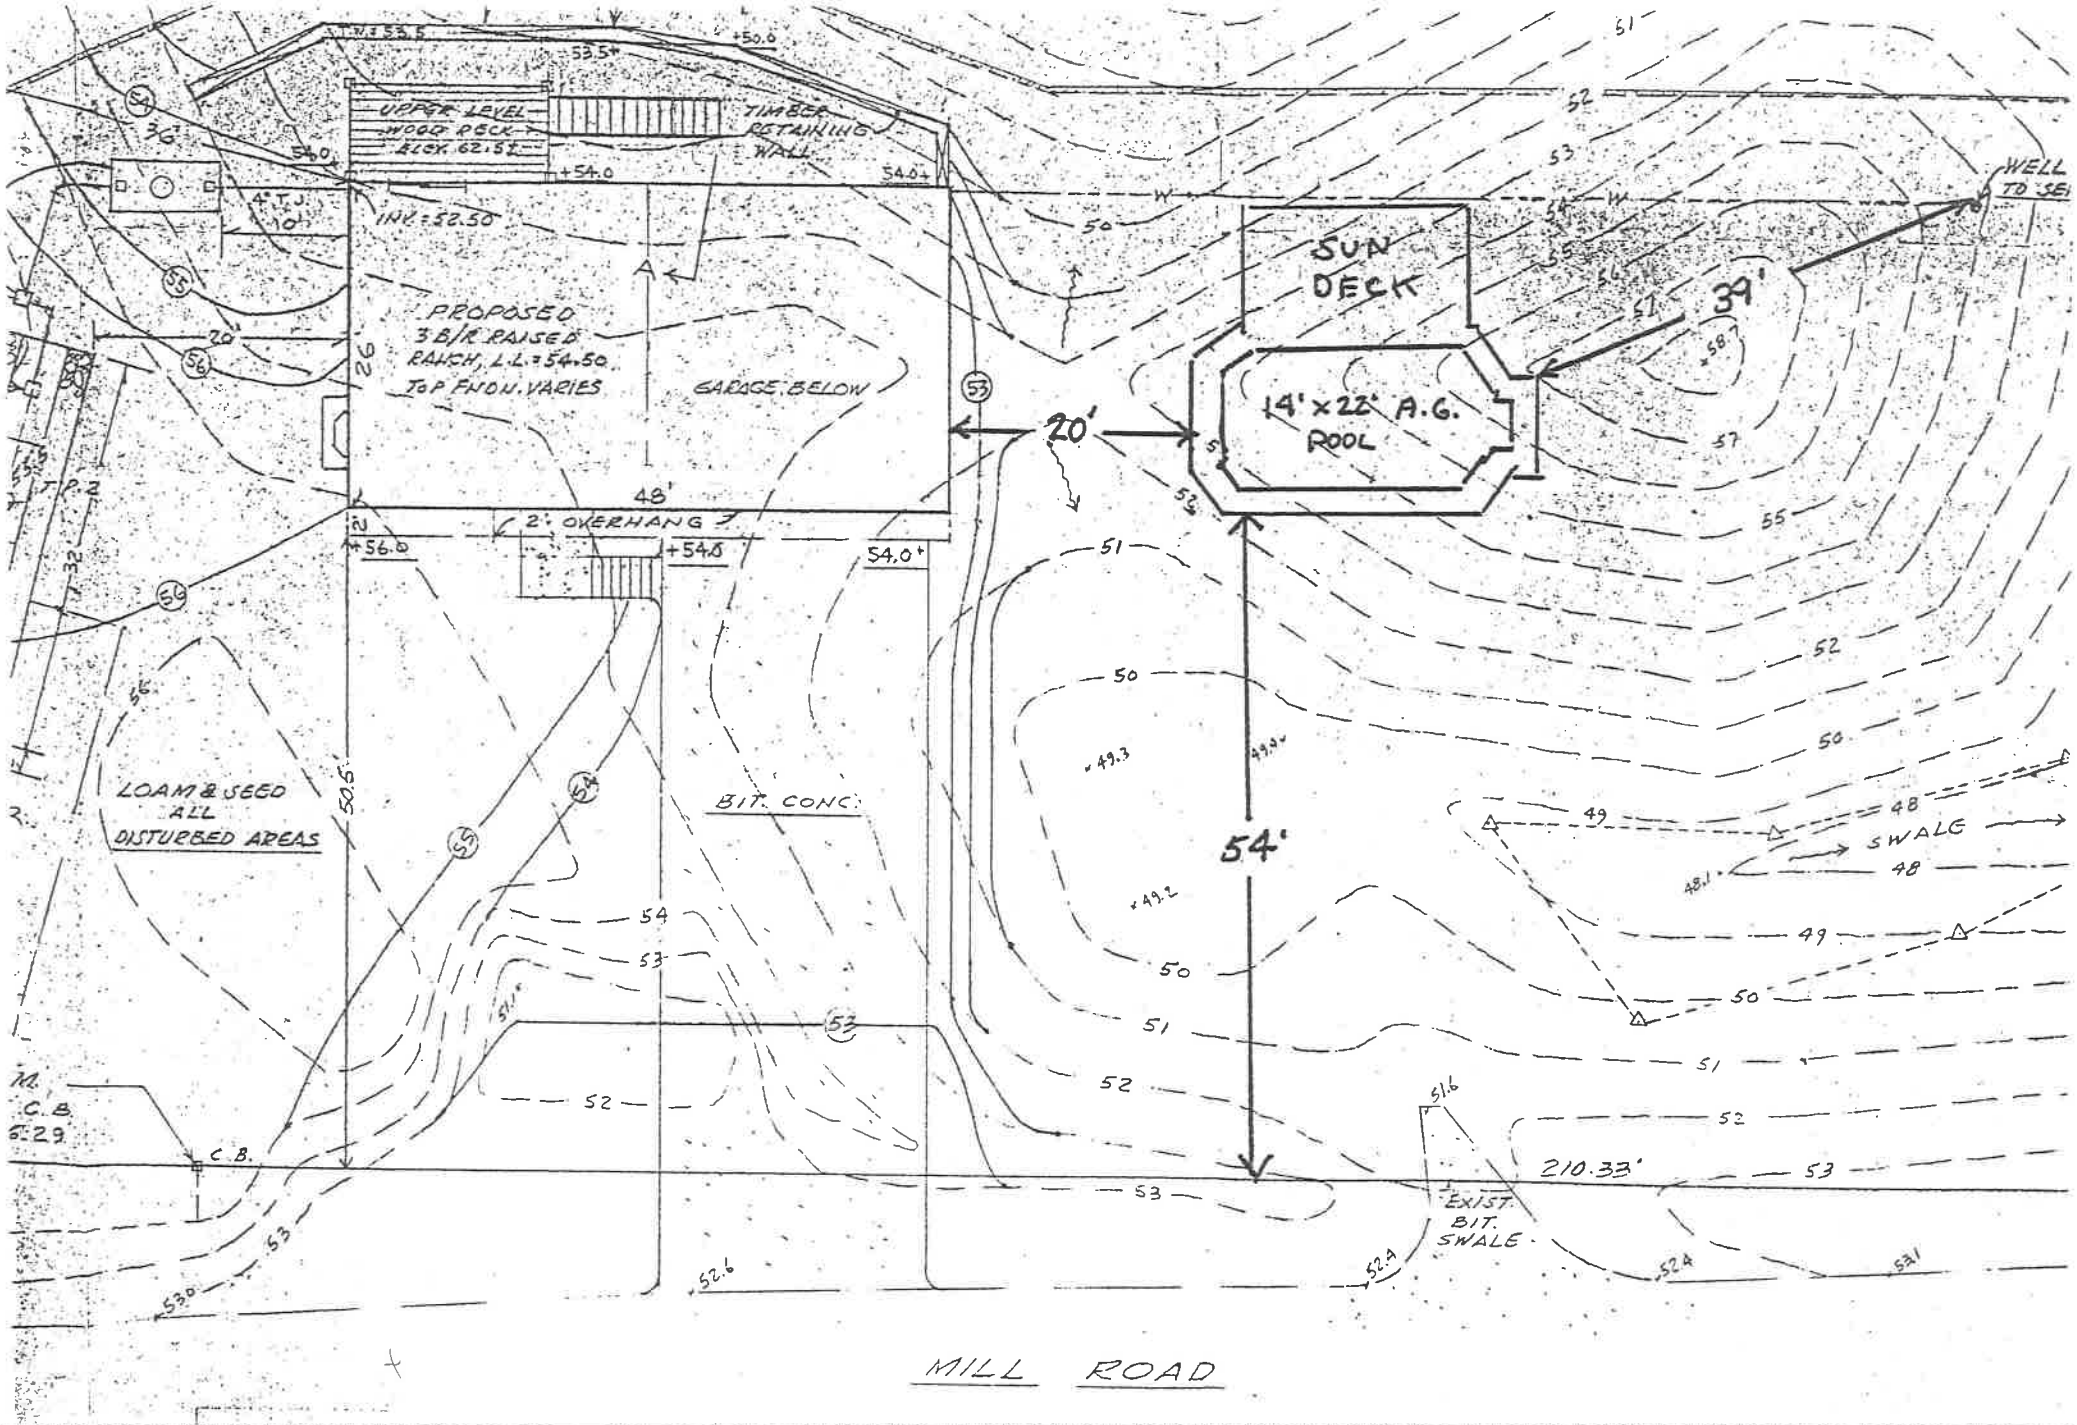
UPPER LEVEL WOOD DECK BLDG. 62.5±
TIMBER RETAINING WALL
INV.=52.50
PROPOSED 3 B/R RAISED RANCH, L.L.=54.50 TOP FNDN. VARIES
GARAGE BELOW
2' OVERHANG
48'
20'
54'
SUN DECK
14'×22' A.G. POOL
39'
WELL TO SEI
LOAM & SEED ALL DISTURBED AREAS
BIT. CONC.
SWALE
210.33'
EXIST. BIT. SWALE
C.B.
MILL ROAD