HIGHWAY GUARD RAIL TYPE SS
NONE

TRAFFIC SIGNAL CONDUIT
NONE

WATER SUPPLY ALTERATIONS
SEE BELOW

STORM DRAINAGE ALTERATIONS
SEE DRAINAGE PLANS

SEEKONK
ROUTE 152 IMPROVEMENTS

STATE	FED.AID PROJ.NO.	FISCAL YEAR	SHEET NO.	TOTAL SHEETS
MASS.			4	6
PROJECT FILE NO.	604390			

CONSERVATION COMMISSION PLAN – 3

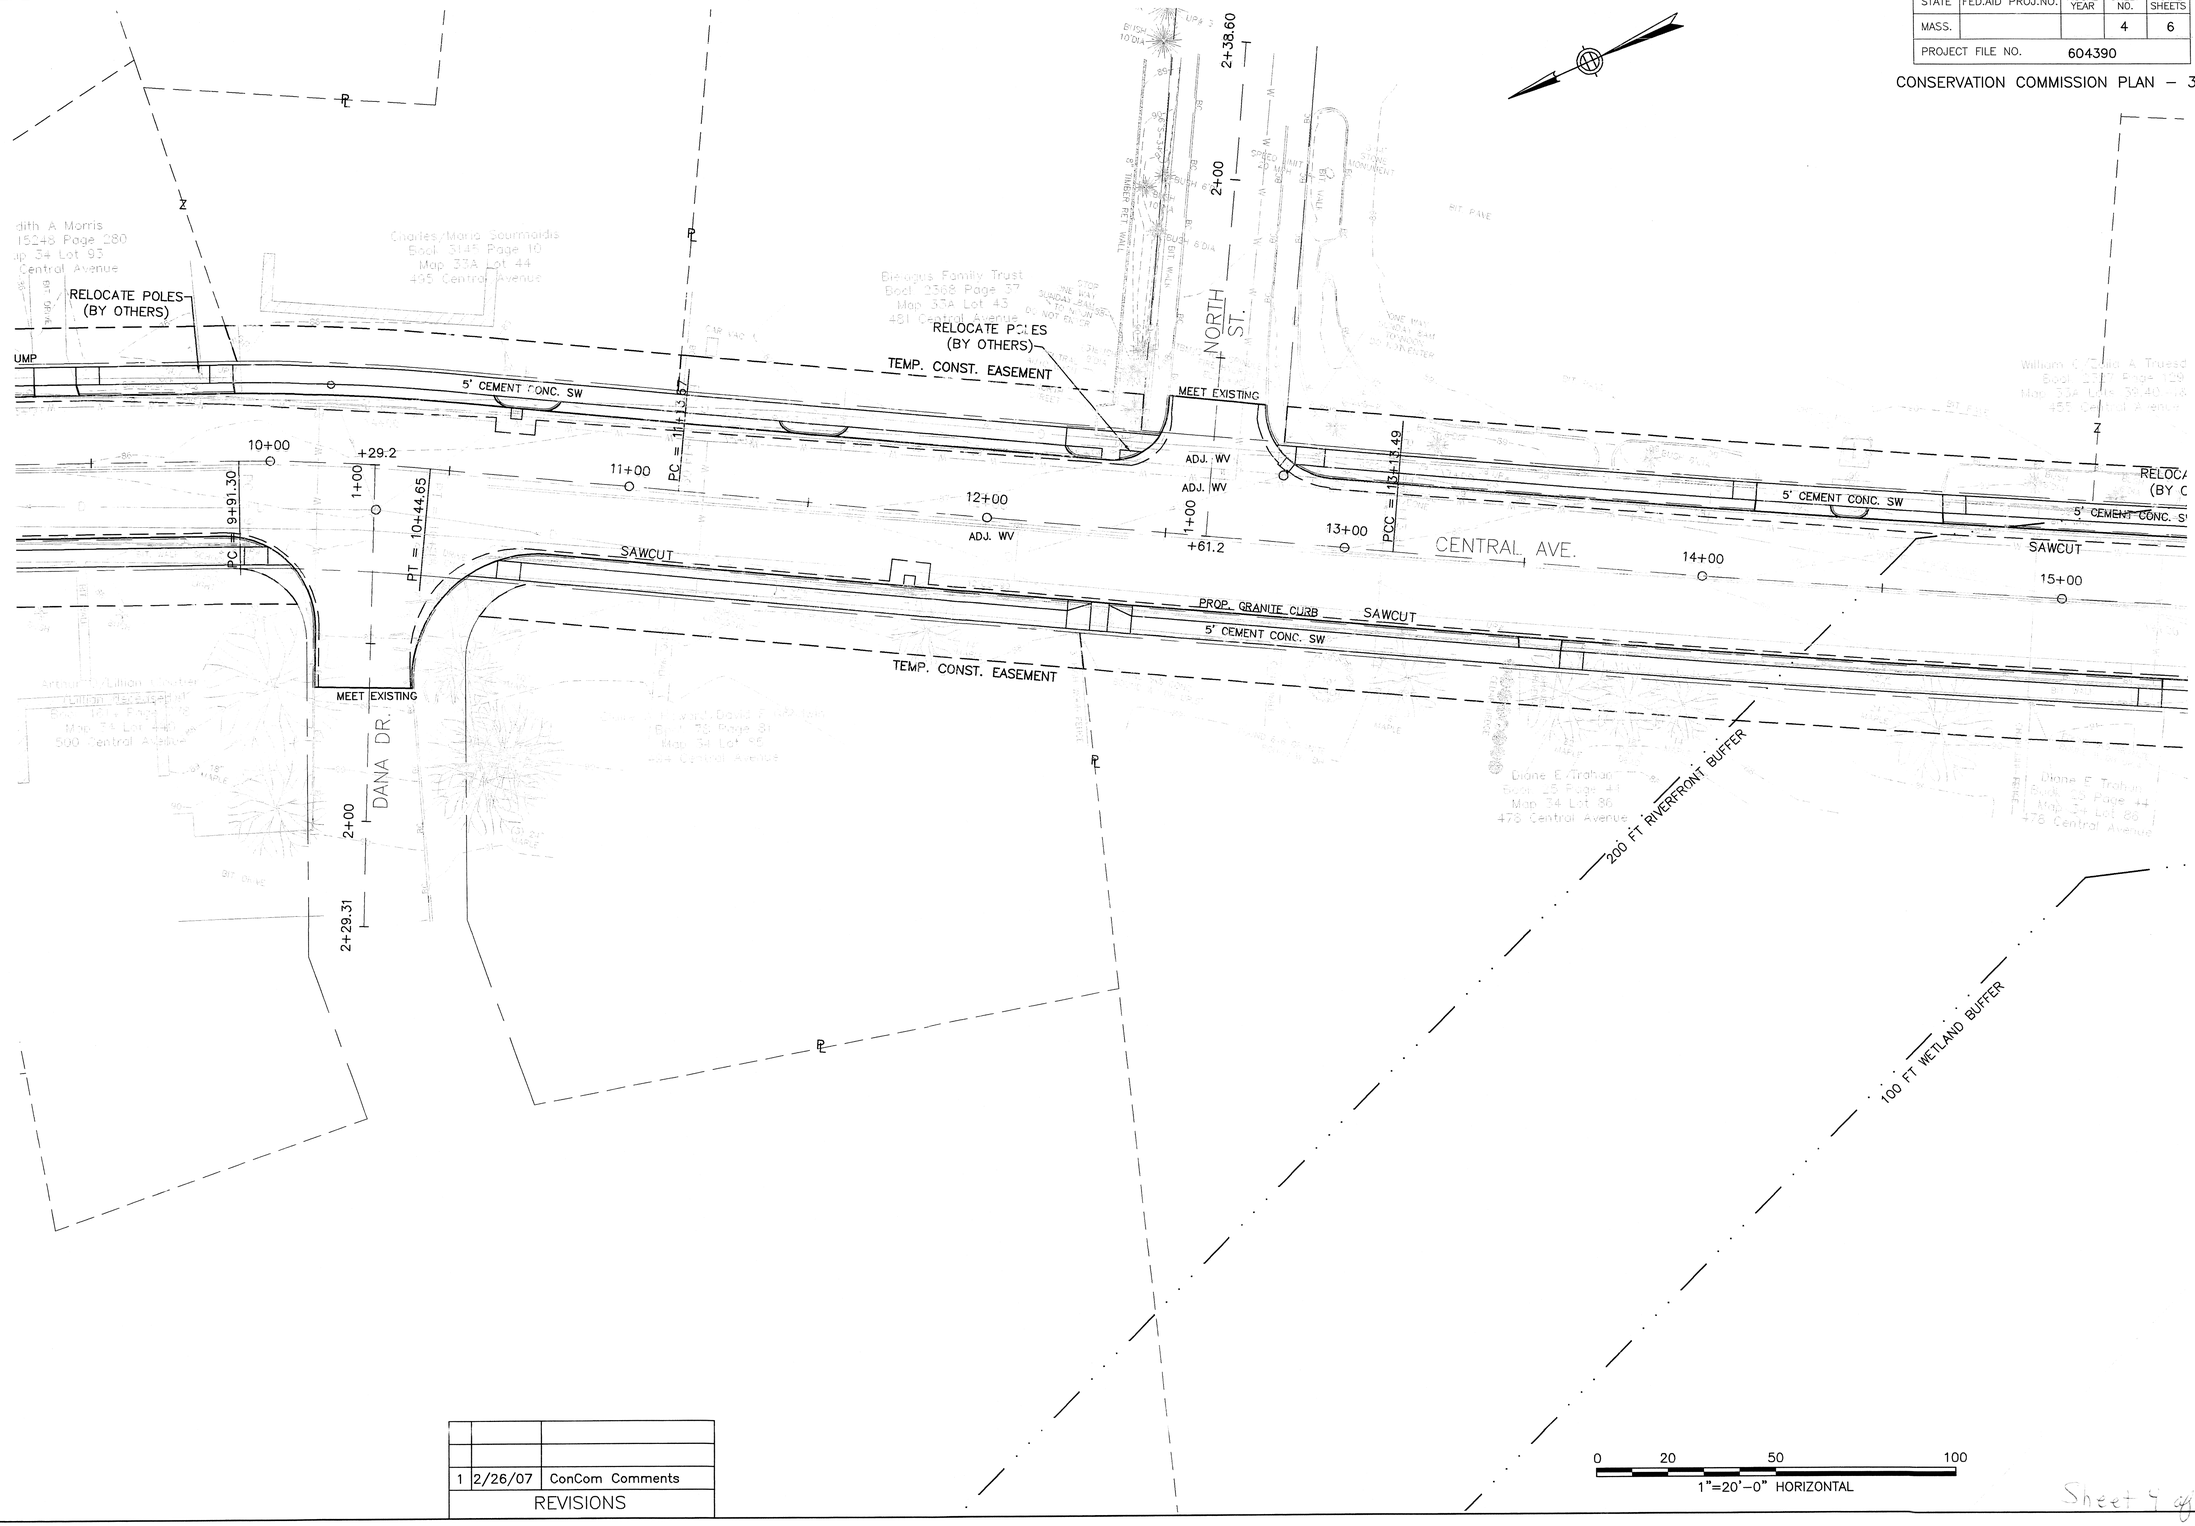

1	2/26/07	ConCom Comments
REVISIONS		

Sheet 4 of 6