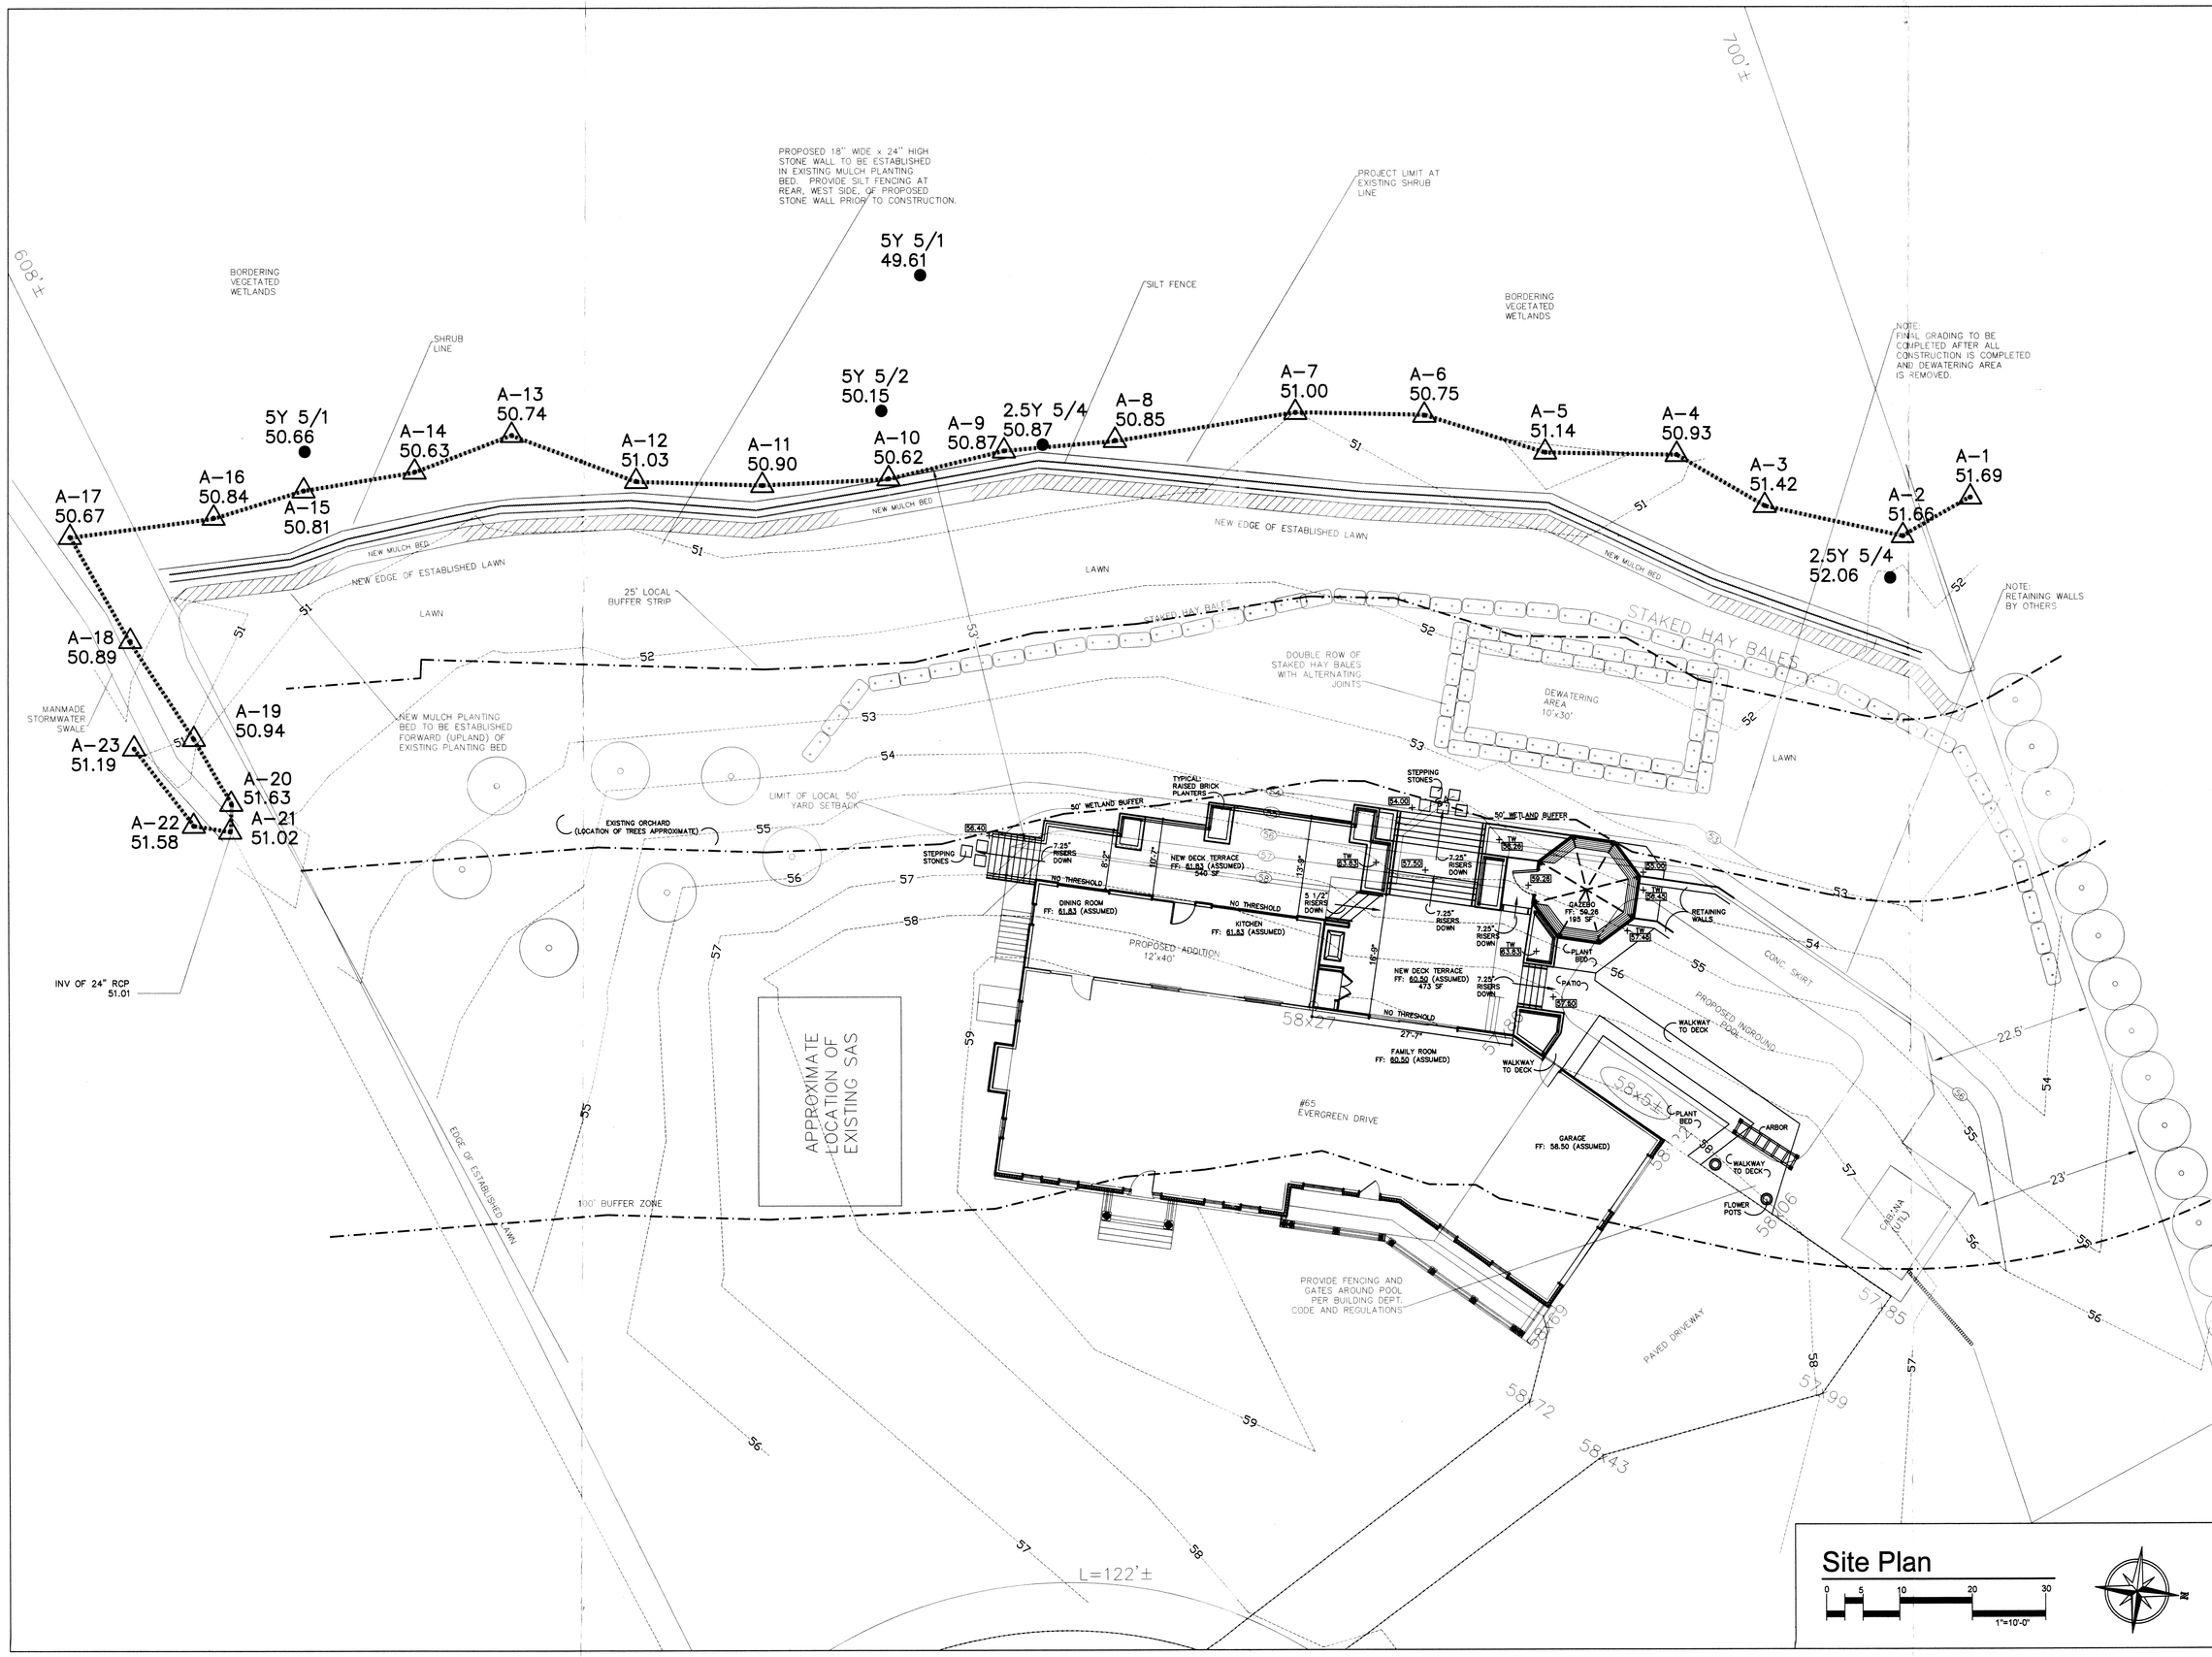

The Andreoli Residence

65 Evergreen Drive
Seekonk, MA 02771

GENERAL NOTES:

1. BASE INFORMATION OBTAINED FROM SEPTIC SYSTEM PLAN COMPLETED AT 1"=20'-0" BY OSD SYSTEMS; 45 ASTRAL AVENUE, RIVERSIDE, RI 02915; (401.438.6216).

- THIS PLAN DOES NOT REPRESENT A PROPERTY LINE SURVEY.
- FINAL GRADING TO BE COMPLETED AFTER ALL CONSTRUCTION IS COMPLETED WITH DEWATERING AREA REMOVED.

LEGEND:

EXISTING CONTOUR	53
PROPOSED CONTOUR	53
PROPOSED SPOT GRADES	+ 59.30

MASSACHUSETTS ALBERT R. VERI NO. 262 REGISTERED LANDSCAPE ARCHITECT

VERI & ASSOCIATES, INC.
Landscape Architecture
60 Ship St, Providence, RI 02903
401.274.1360 fax 401.454.0350

1.	Submitted for approval by Town of Seekonk	2/27
	RDA 65 Emily	

2/27/2007

designed by: ARV reviewed by: ARV

DECK IMPROVEMENTS

Rear Deck Layout Plan

1 of 1

L-3

L-3 Deck Layout Plan.dwg