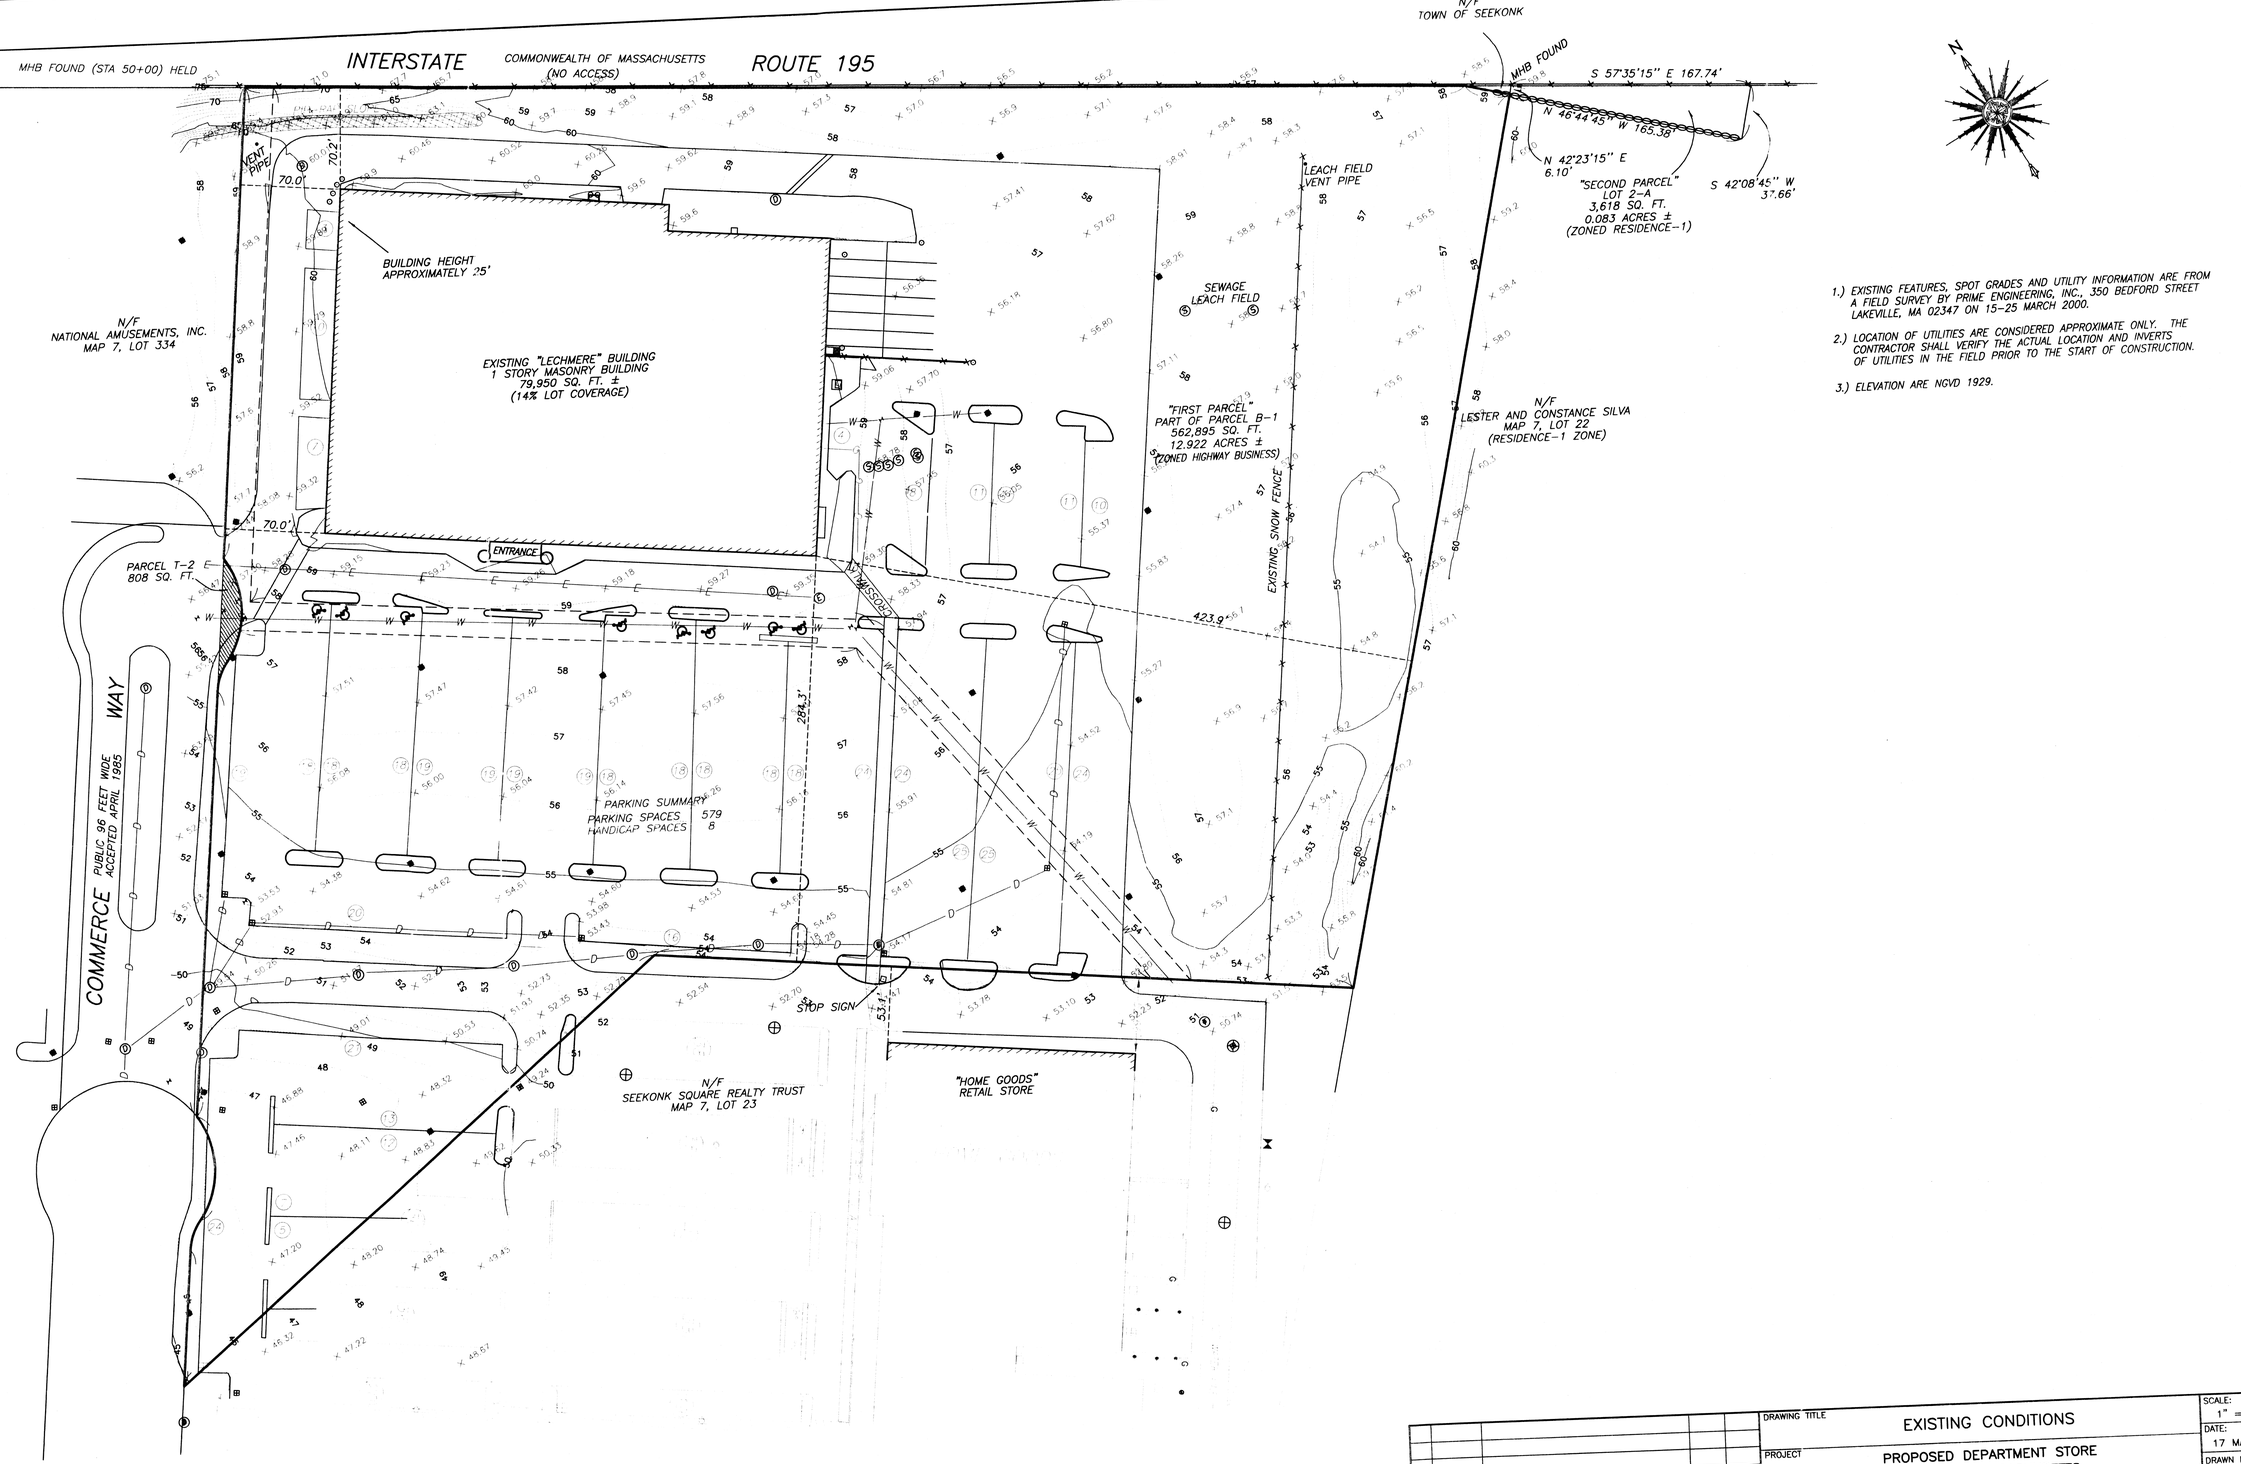

FILE: 52003010

REV.	DATE	DESCRIPTION	BY	APP.

DRAWING TITLE: EXISTING CONDITIONS

PROJECT: PROPOSED DEPARTMENT STORE
SEEKONK, MASSACHUSETTS

CLIENT: WSK SEEKONK ASSOCIATES, L.L.C.
SEEKONK, MASSACHUSETTS

• CIVIL ENGINEERING
• LAND SURVEYING
• ENVIRONMENTAL ASSESSMENT

PRIME ENGINEERING INC

P.O. BOX 1088
350 BEDFORD ST.
LAKEVILLE, MA 02334
TEL: 508.947.0050
FAX: 508.947.2004

SCALE:	1" = 50'
DATE:	17 MAY 00
DRAWN BY:	WLW
DESIGNED BY:	
CHECKED BY:	RJR
APPROVED BY:	RJR
DRAWING NO.	2
PROJECT NO.	5200103