THIS PLAN IS INTENDED TO ACCOMPANY A FILING UNDER M.G.L. Ch. 131 s.40, THE WETLANDS ACT, AND IS NOT TO BE USED FOR CONSTRUCTION OF THE DISPOSAL SYSTEM. DETAILS RELATIVE TO THE DESIGN AND CONSTRUCTION OF THE SUBSURFACE DISPOSAL SYSTEM ARE SHOWN ON A PLAN BY HAYES ENGINEERING, INC. DATED AUGUST 19, 1985.

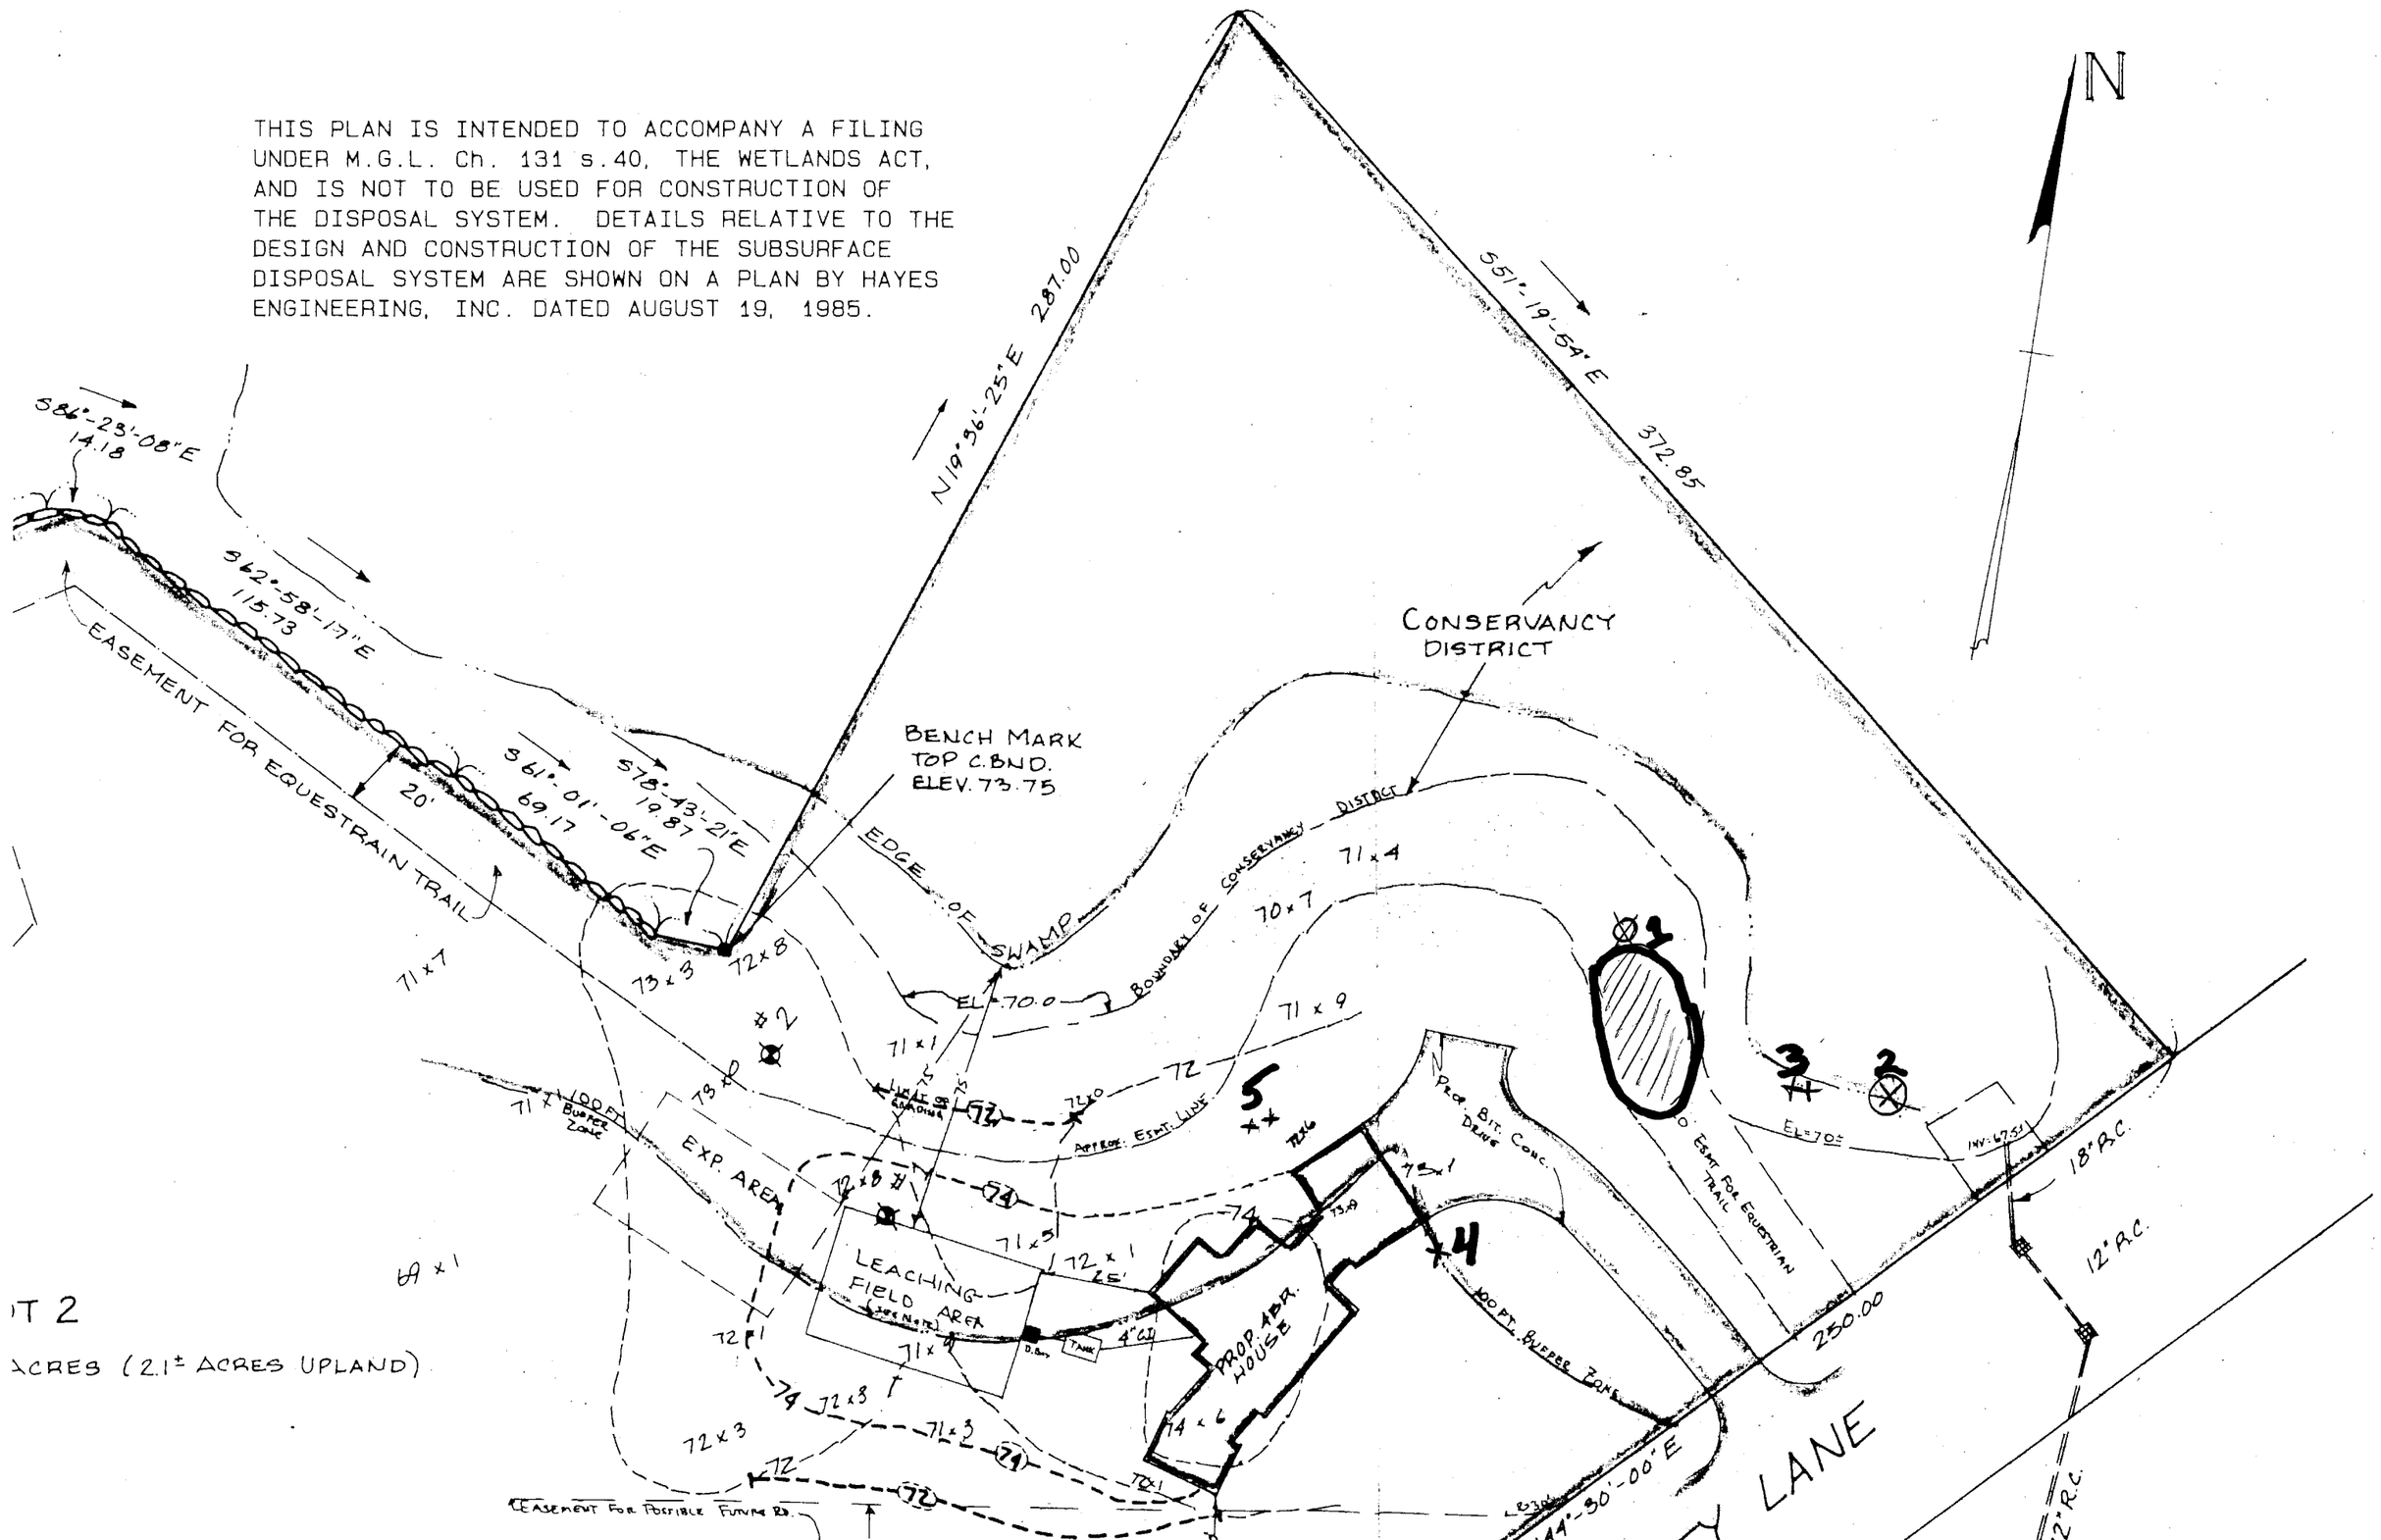

T 2

ACRES (2.1± ACRES UPLAND)