Plan of Land
In
Boxford, Mass.
Showing
Existing Site Conditions
30 Partridge Lane
(Assessors Map 24, Block 2, Parcel 6)

Prepared For

Scott & Diana Silk

Scale: 1" = 20' Date: April 20, 2017

Note:
This plan has been prepared to accompany a request for a Certificate of Compliance to the Boxford Conservation Commission under DEP File Number 114-1095.

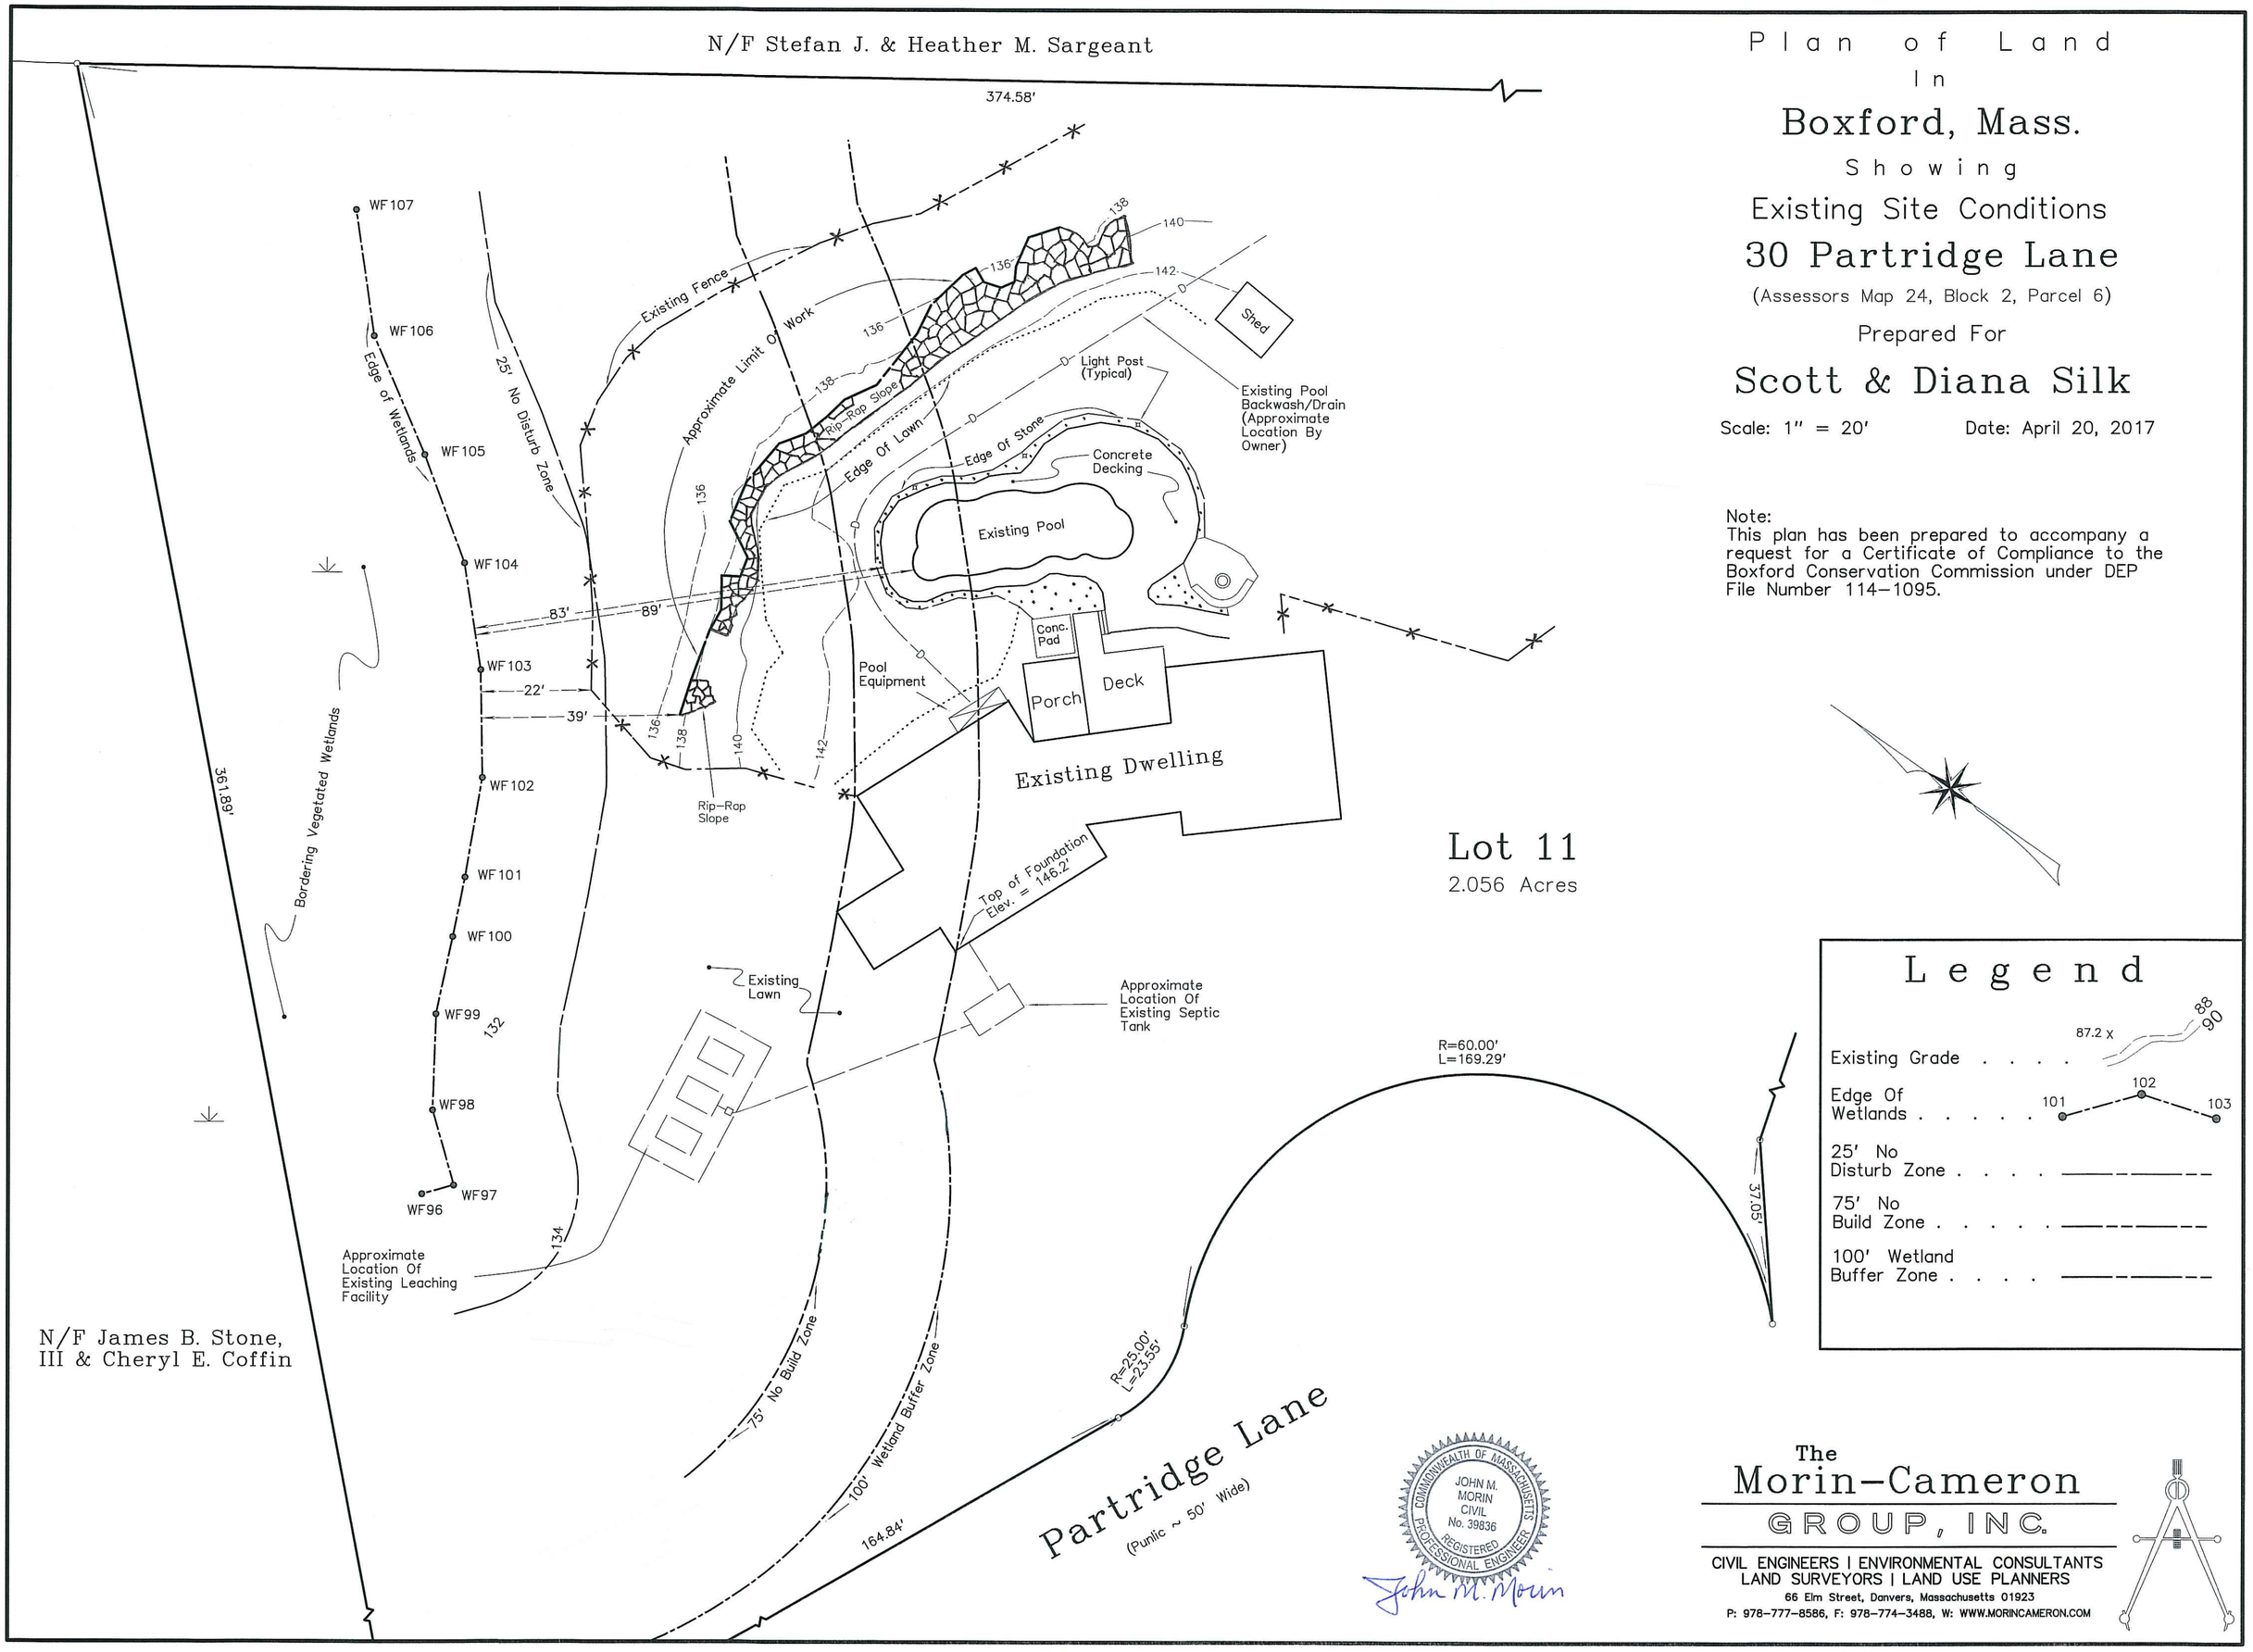

2828 - CCAB