Plan of Land
In
Boxford, Mass.
Showing
Proposed Gazebo
188 Washington Street
Prepared For
West Boxford Improvement Society

Scale: 1" = 20' Date: June 26, 2009

Zoning District:
O – Official or Open Space District

Assessors Map: 9 Block 1, Parcel 13

TOWN OF BOXFORD RECEIVED JUL 02 2009 Conservation Commission

Legend

Existing Grade . . . . 87.2 x 88 90

Edge Of Wetlands 101 102 103

25' No Disturb Zone . . . . . .

75' No Build Zone . . . . . .

100' Wetland Buffer Zone . . . .

Silt Fence. . . . . SF

Locus Map
(Not To Scale)

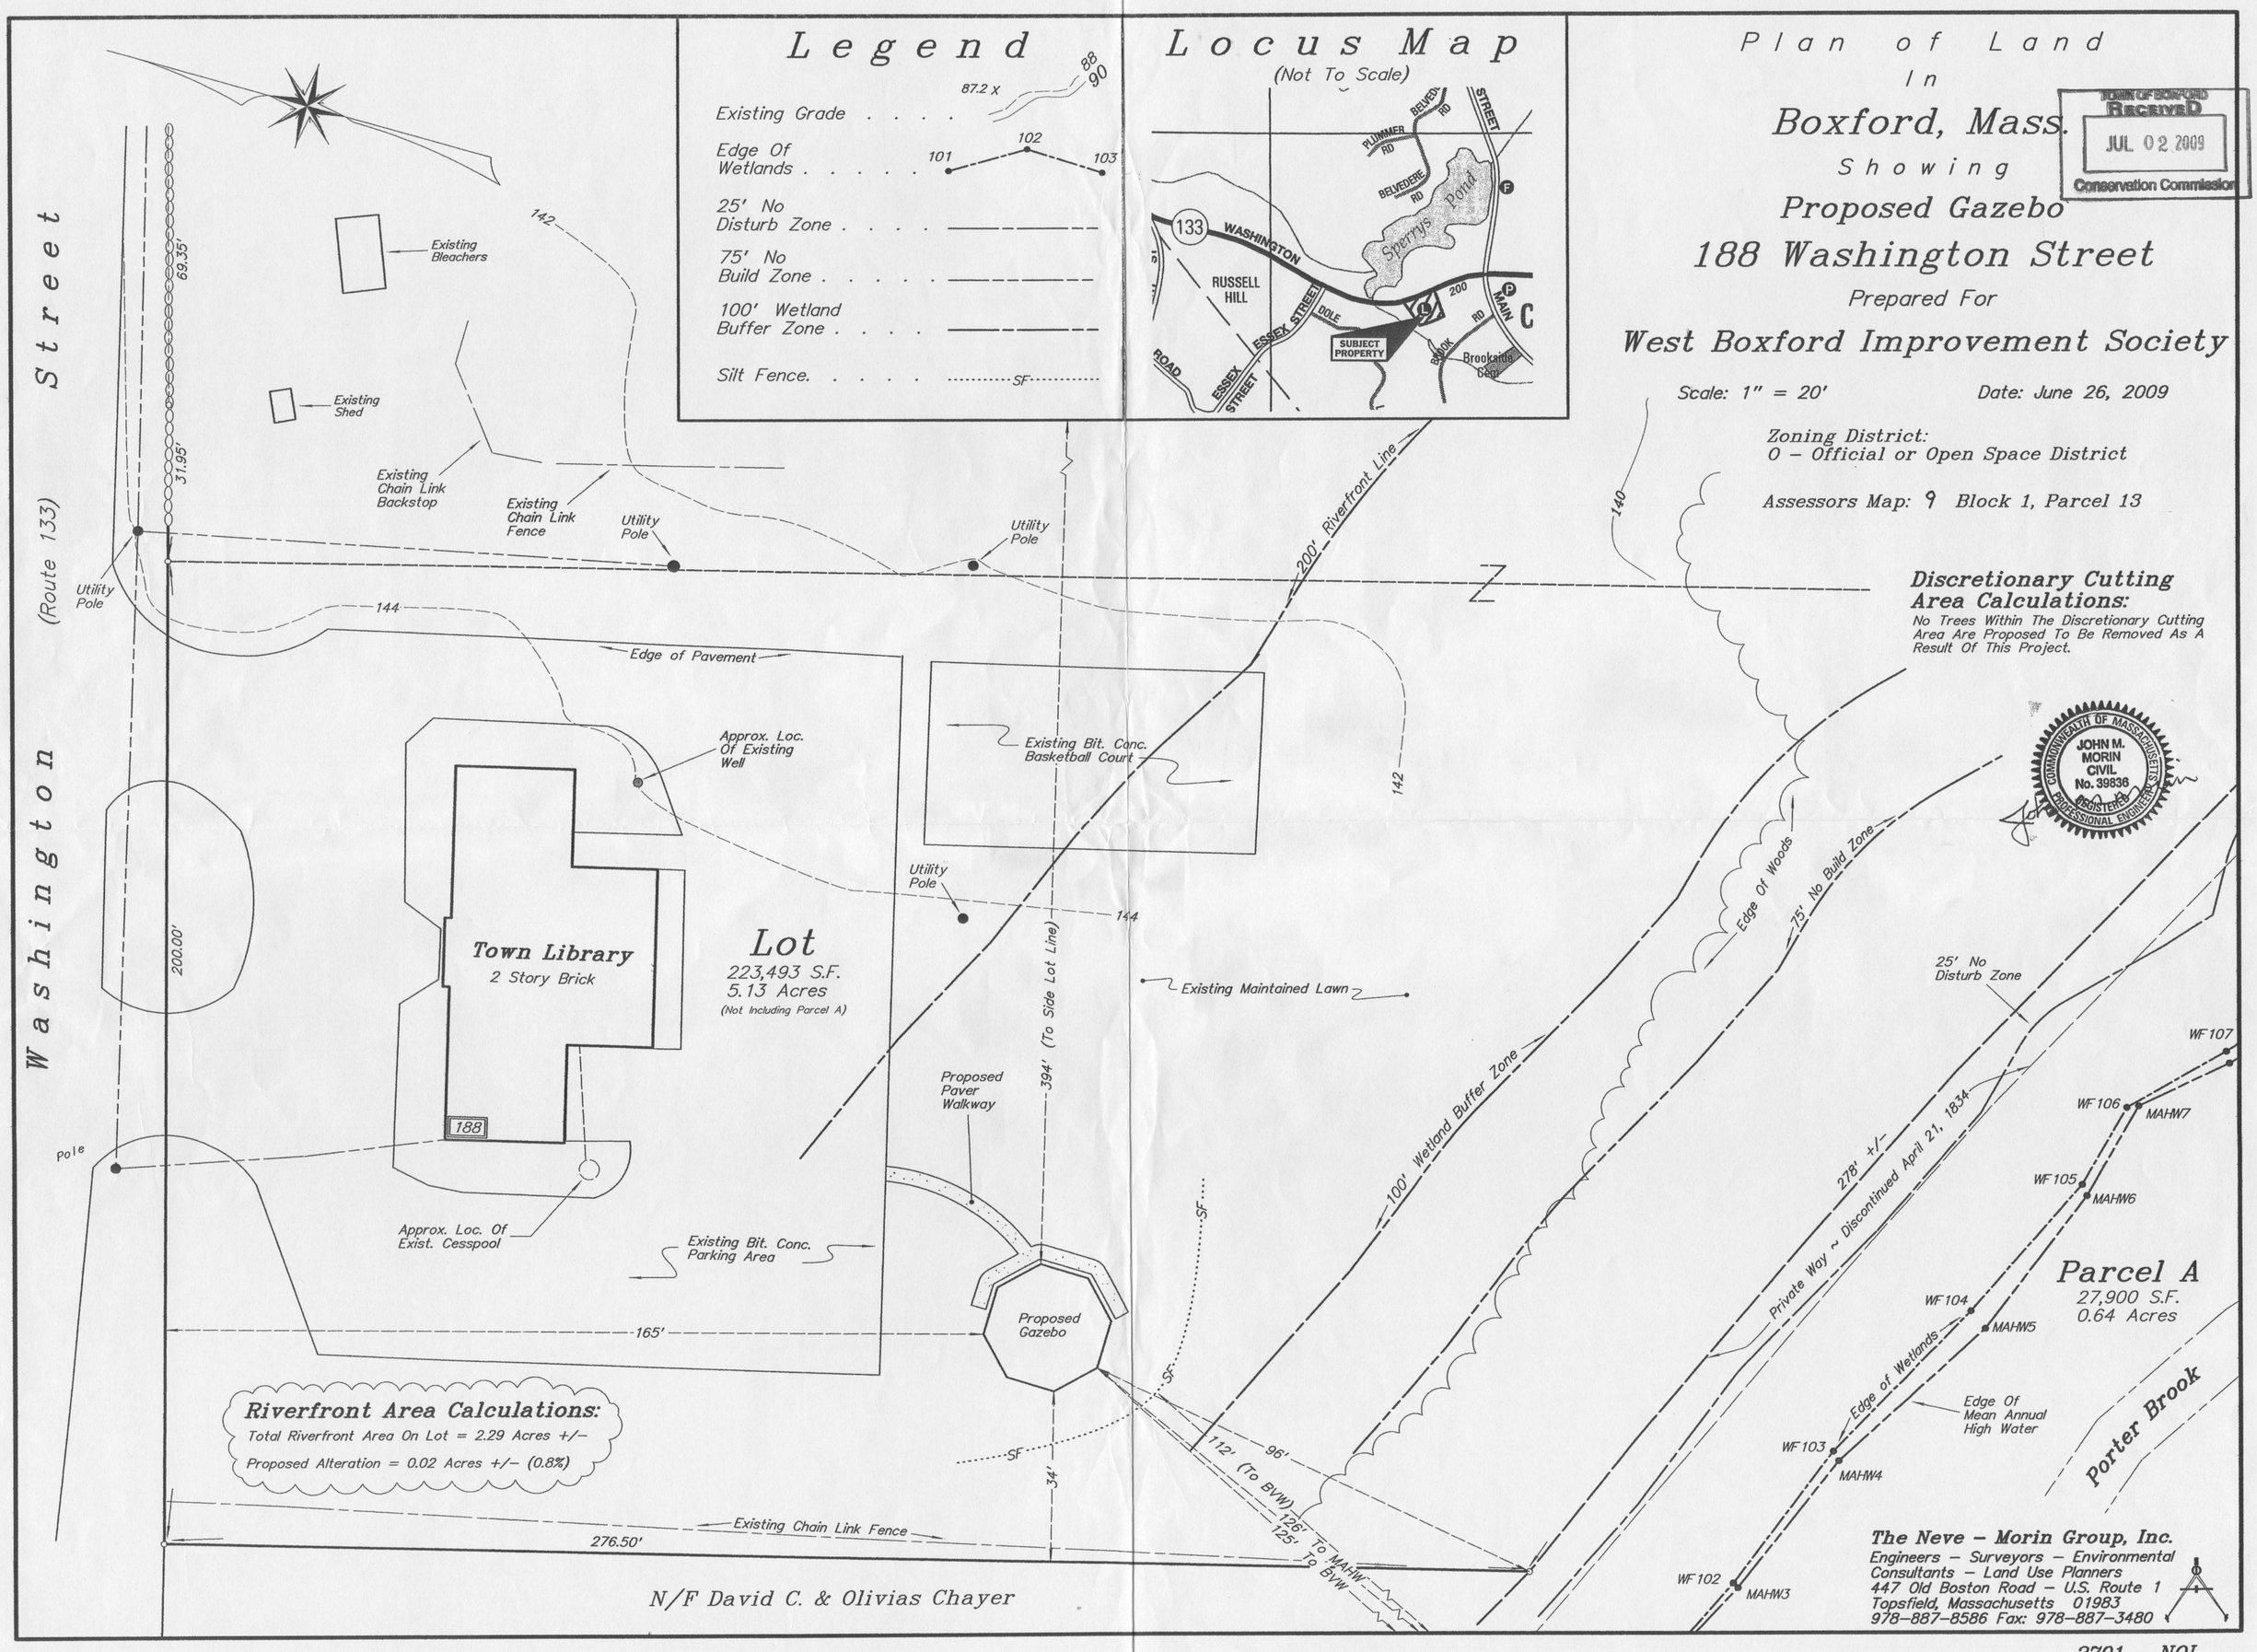

Discretionary Cutting Area Calculations:
No Trees Within The Discretionary Cutting Area Are Proposed To Be Removed As A Result Of This Project.

Riverfront Area Calculations:
Total Riverfront Area On Lot = 2.29 Acres +/–
Proposed Alteration = 0.02 Acres +/– (0.8%)

COMMONWEALTH OF MASSACHUSETTS JOHN M. MORIN CIVIL No. 39836 REGISTERED PROFESSIONAL ENGINEER

The Neve – Morin Group, Inc.
Engineers – Surveyors – Environmental
Consultants – Land Use Planners
447 Old Boston Road – U.S. Route 1
Topsfield, Massachusetts 01983
978–887–8586 Fax: 978–887–3480

2701 – NOI