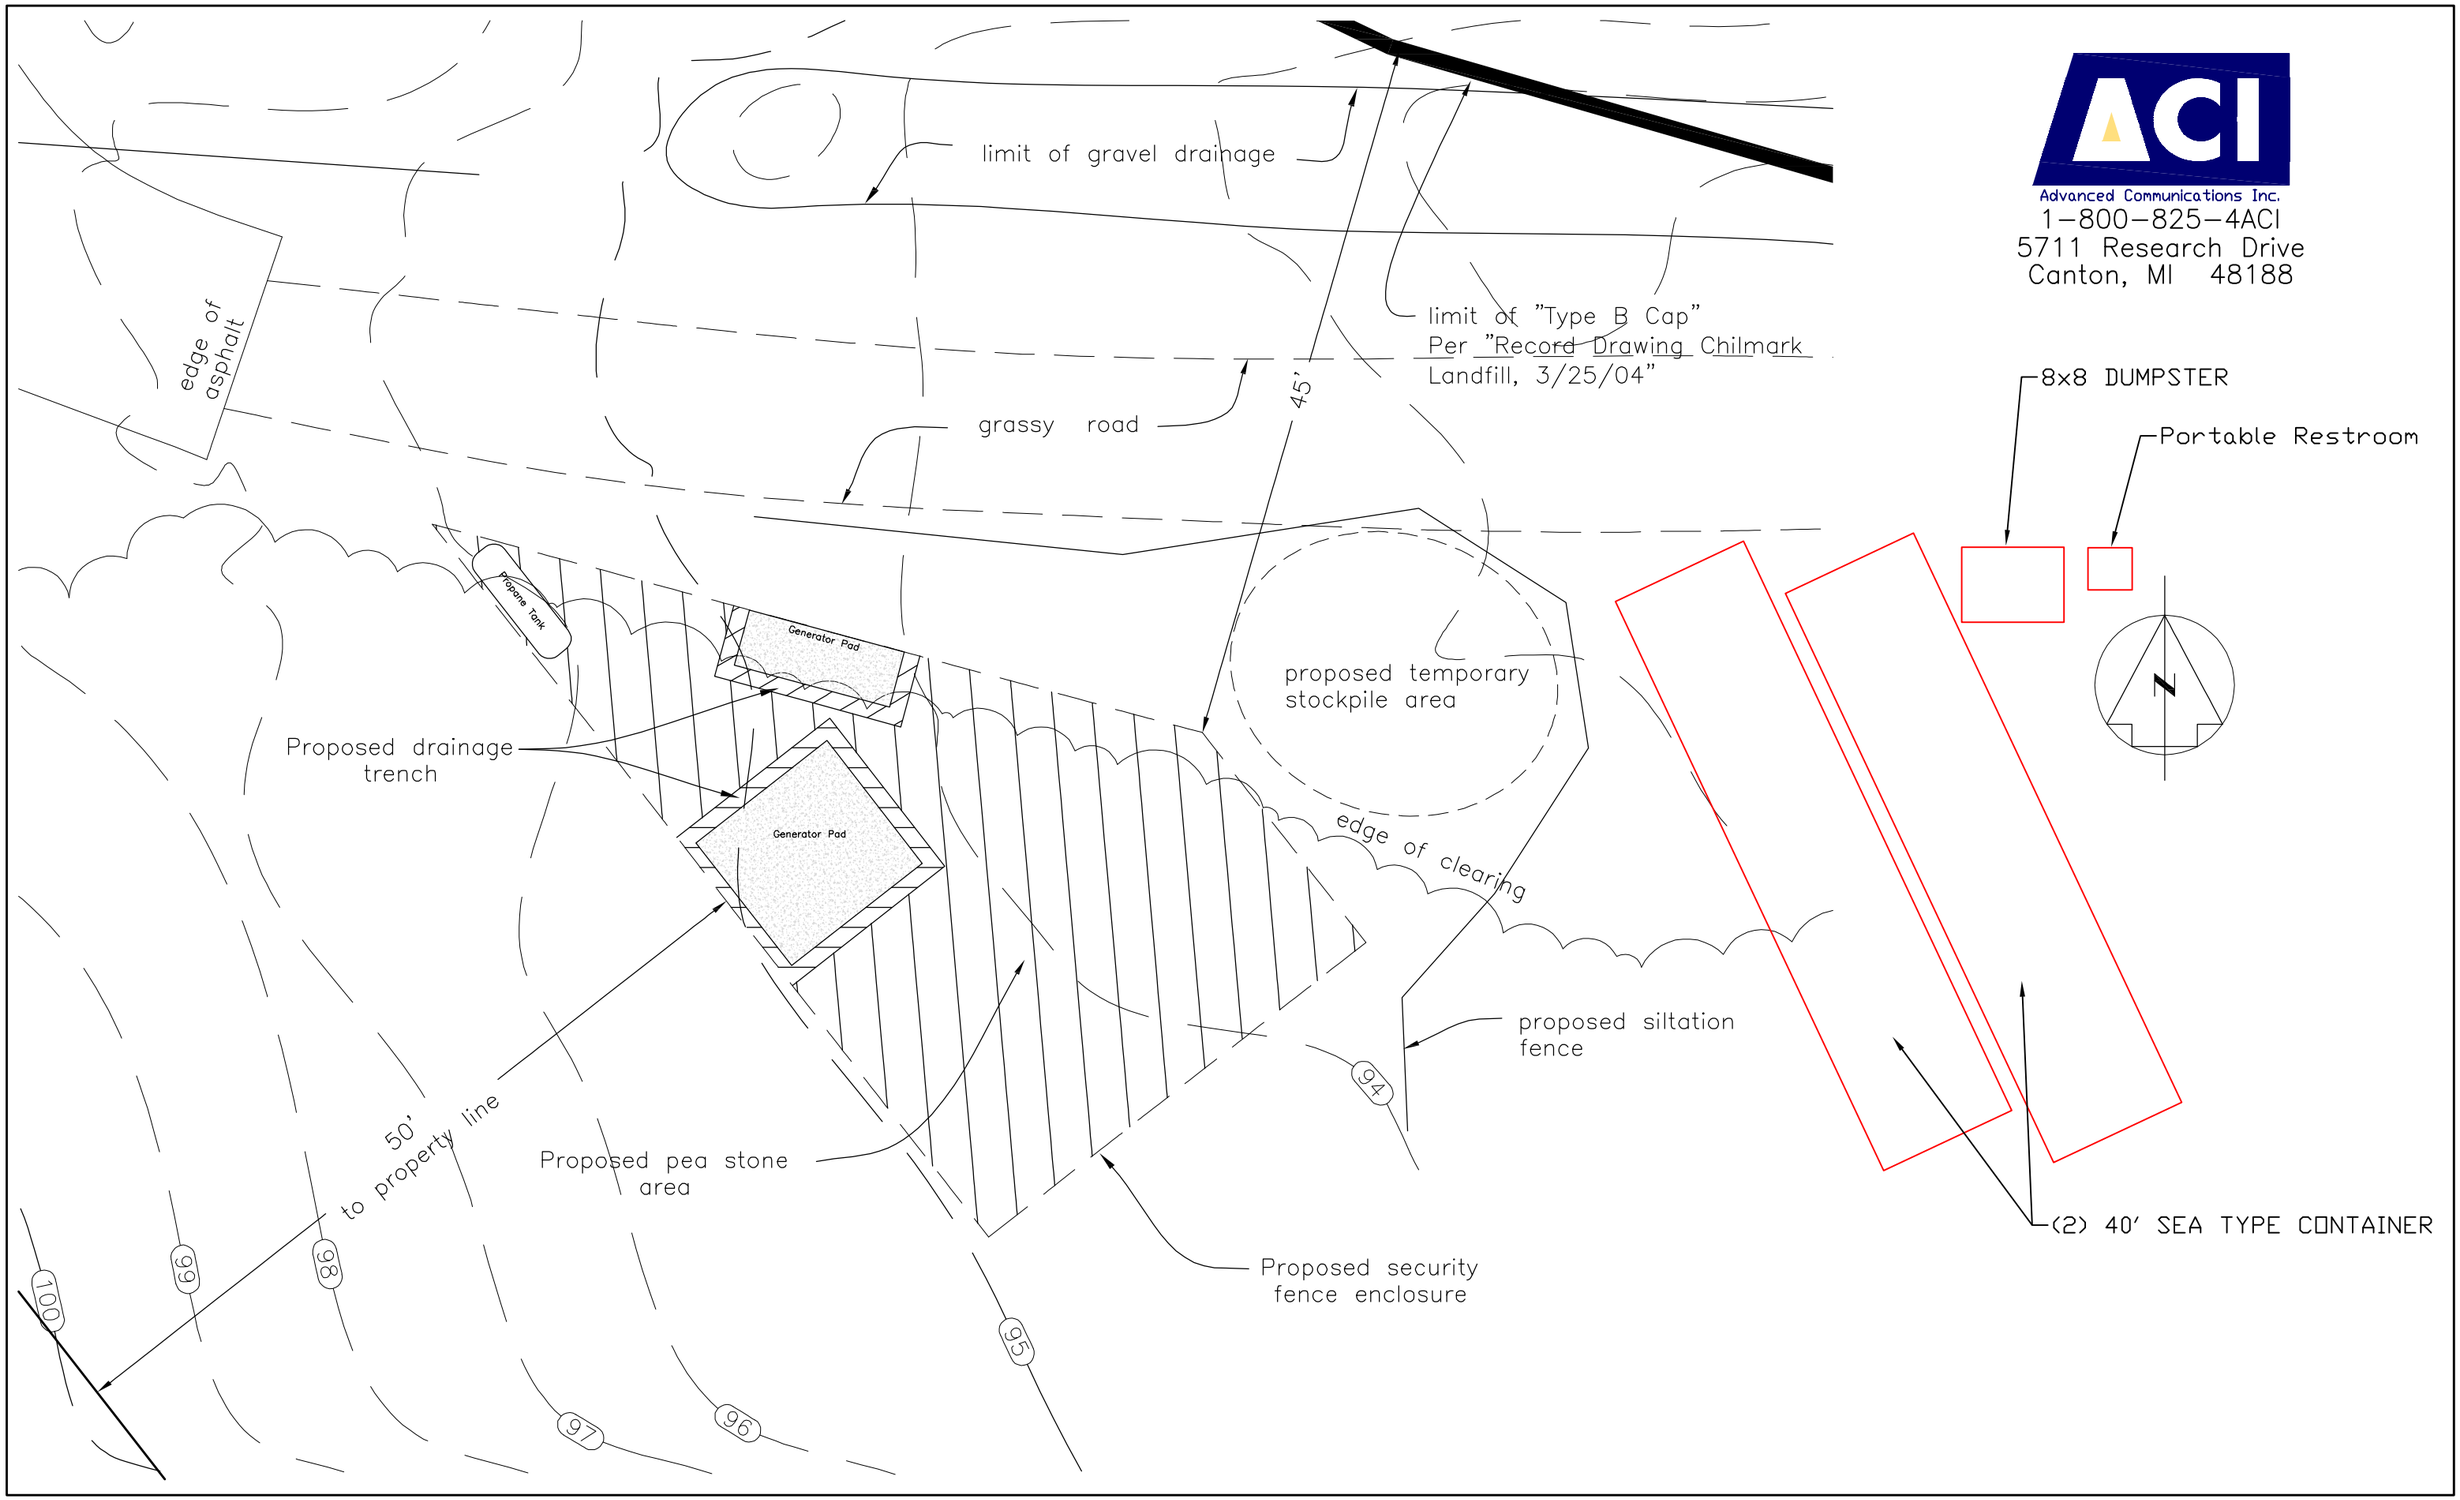
Advanced Communications Inc.
1-800-825-4ACI
5711 Research Drive
Canton, MI 48188
limit of gravel drainage
edge of asphalt
limit of "Type B Cap"
Per "Record Drawing Chilmark
Landfill, 3/25/04"
45'
grassy road
8x8 DUMPSTER
Portable Restroom
N
Propane Tank
Generator Pad
Generator Pad
proposed temporary
stockpile area
Proposed drainage
trench
edge of clearing
proposed siltation
fence
94
50'
to property line
Proposed pea stone
area
(2) 40' SEA TYPE CONTAINER
Proposed security
fence enclosure
100
99
98
97
96
95