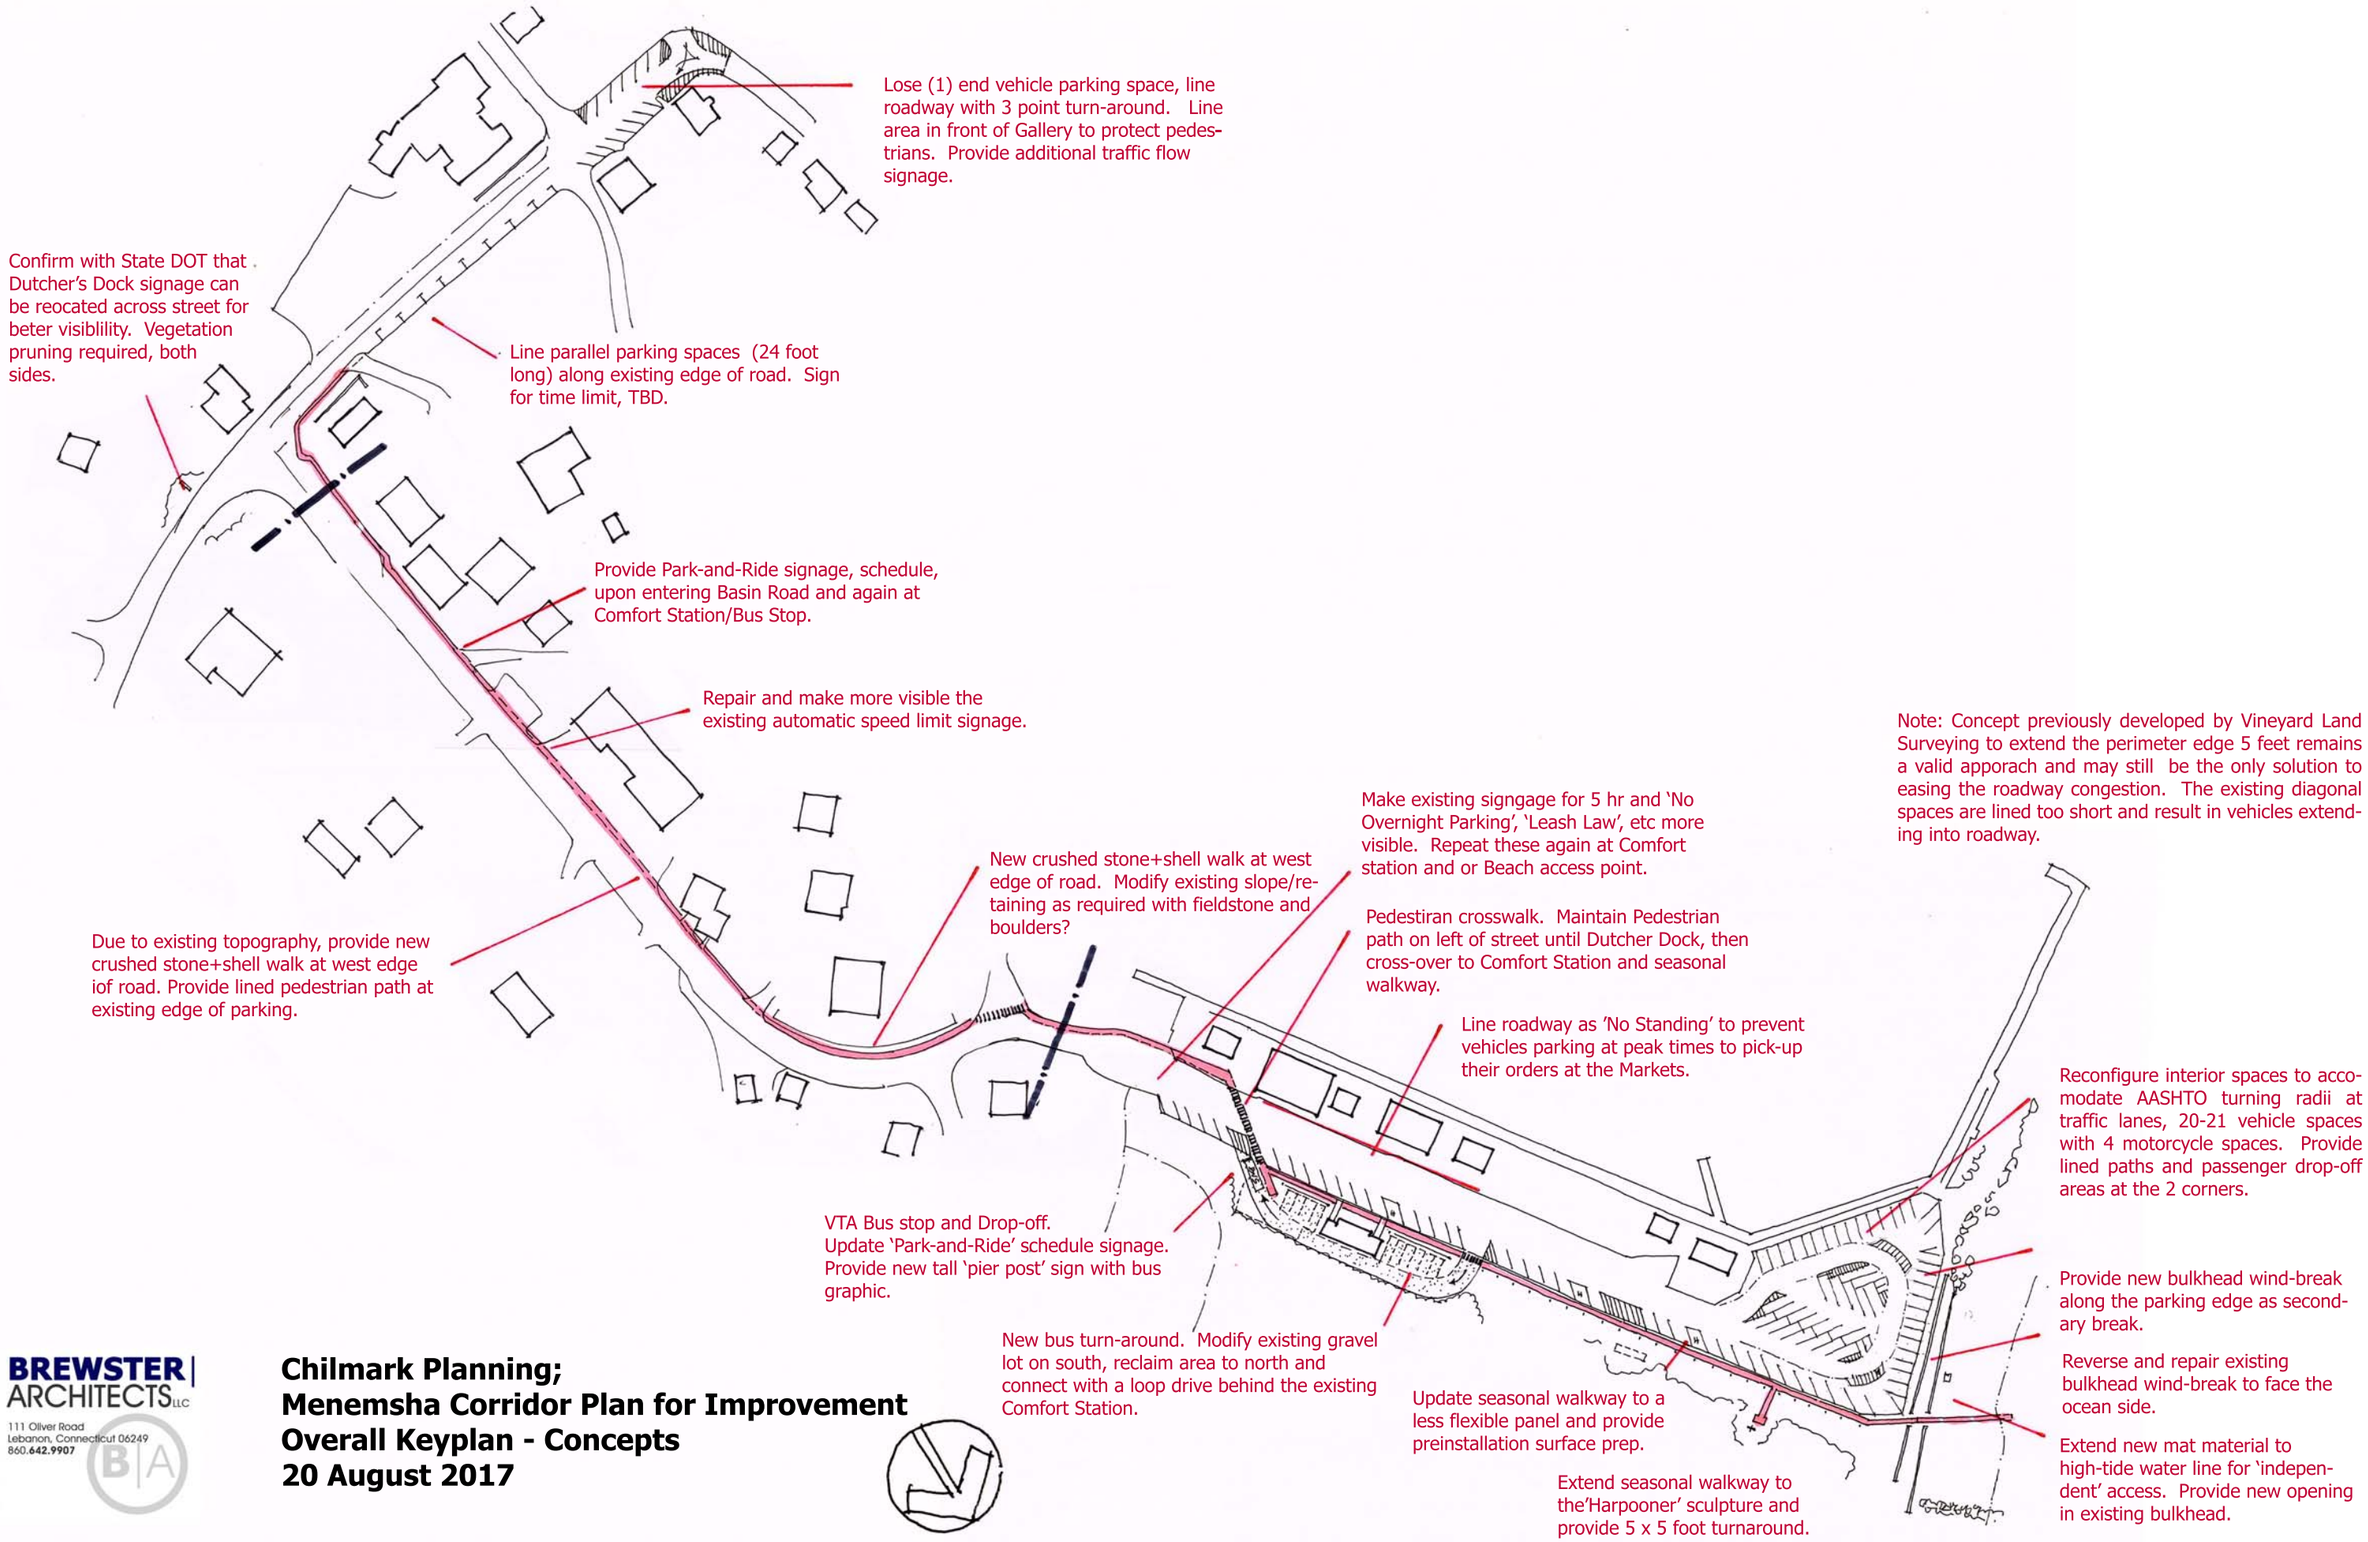

BREWSTER | ARCHITECTS LLC
111 Oliver Road
Lebanon, Connecticut 06249
860.642.9907

Chilmark Planning;
Menemsha Corridor Plan for Improvement
Overall Keyplan - Concepts
20 August 2017