NOTE:
Topography from photogrammetric methods without field editing and does not conform to National Map Accuracy Standards.

LEGEND

- Telephone Pole w/Overhead Wires
- Manhole
- Catch Basin
- Catch Basin w/Granite Curb
- Rail Fence
- Chain Link Fence
- Marsh
- Water Gate
- Water Line
- Corrugated Metal Fence
- Tree
- Hydrant
- Tree Line
- Signs

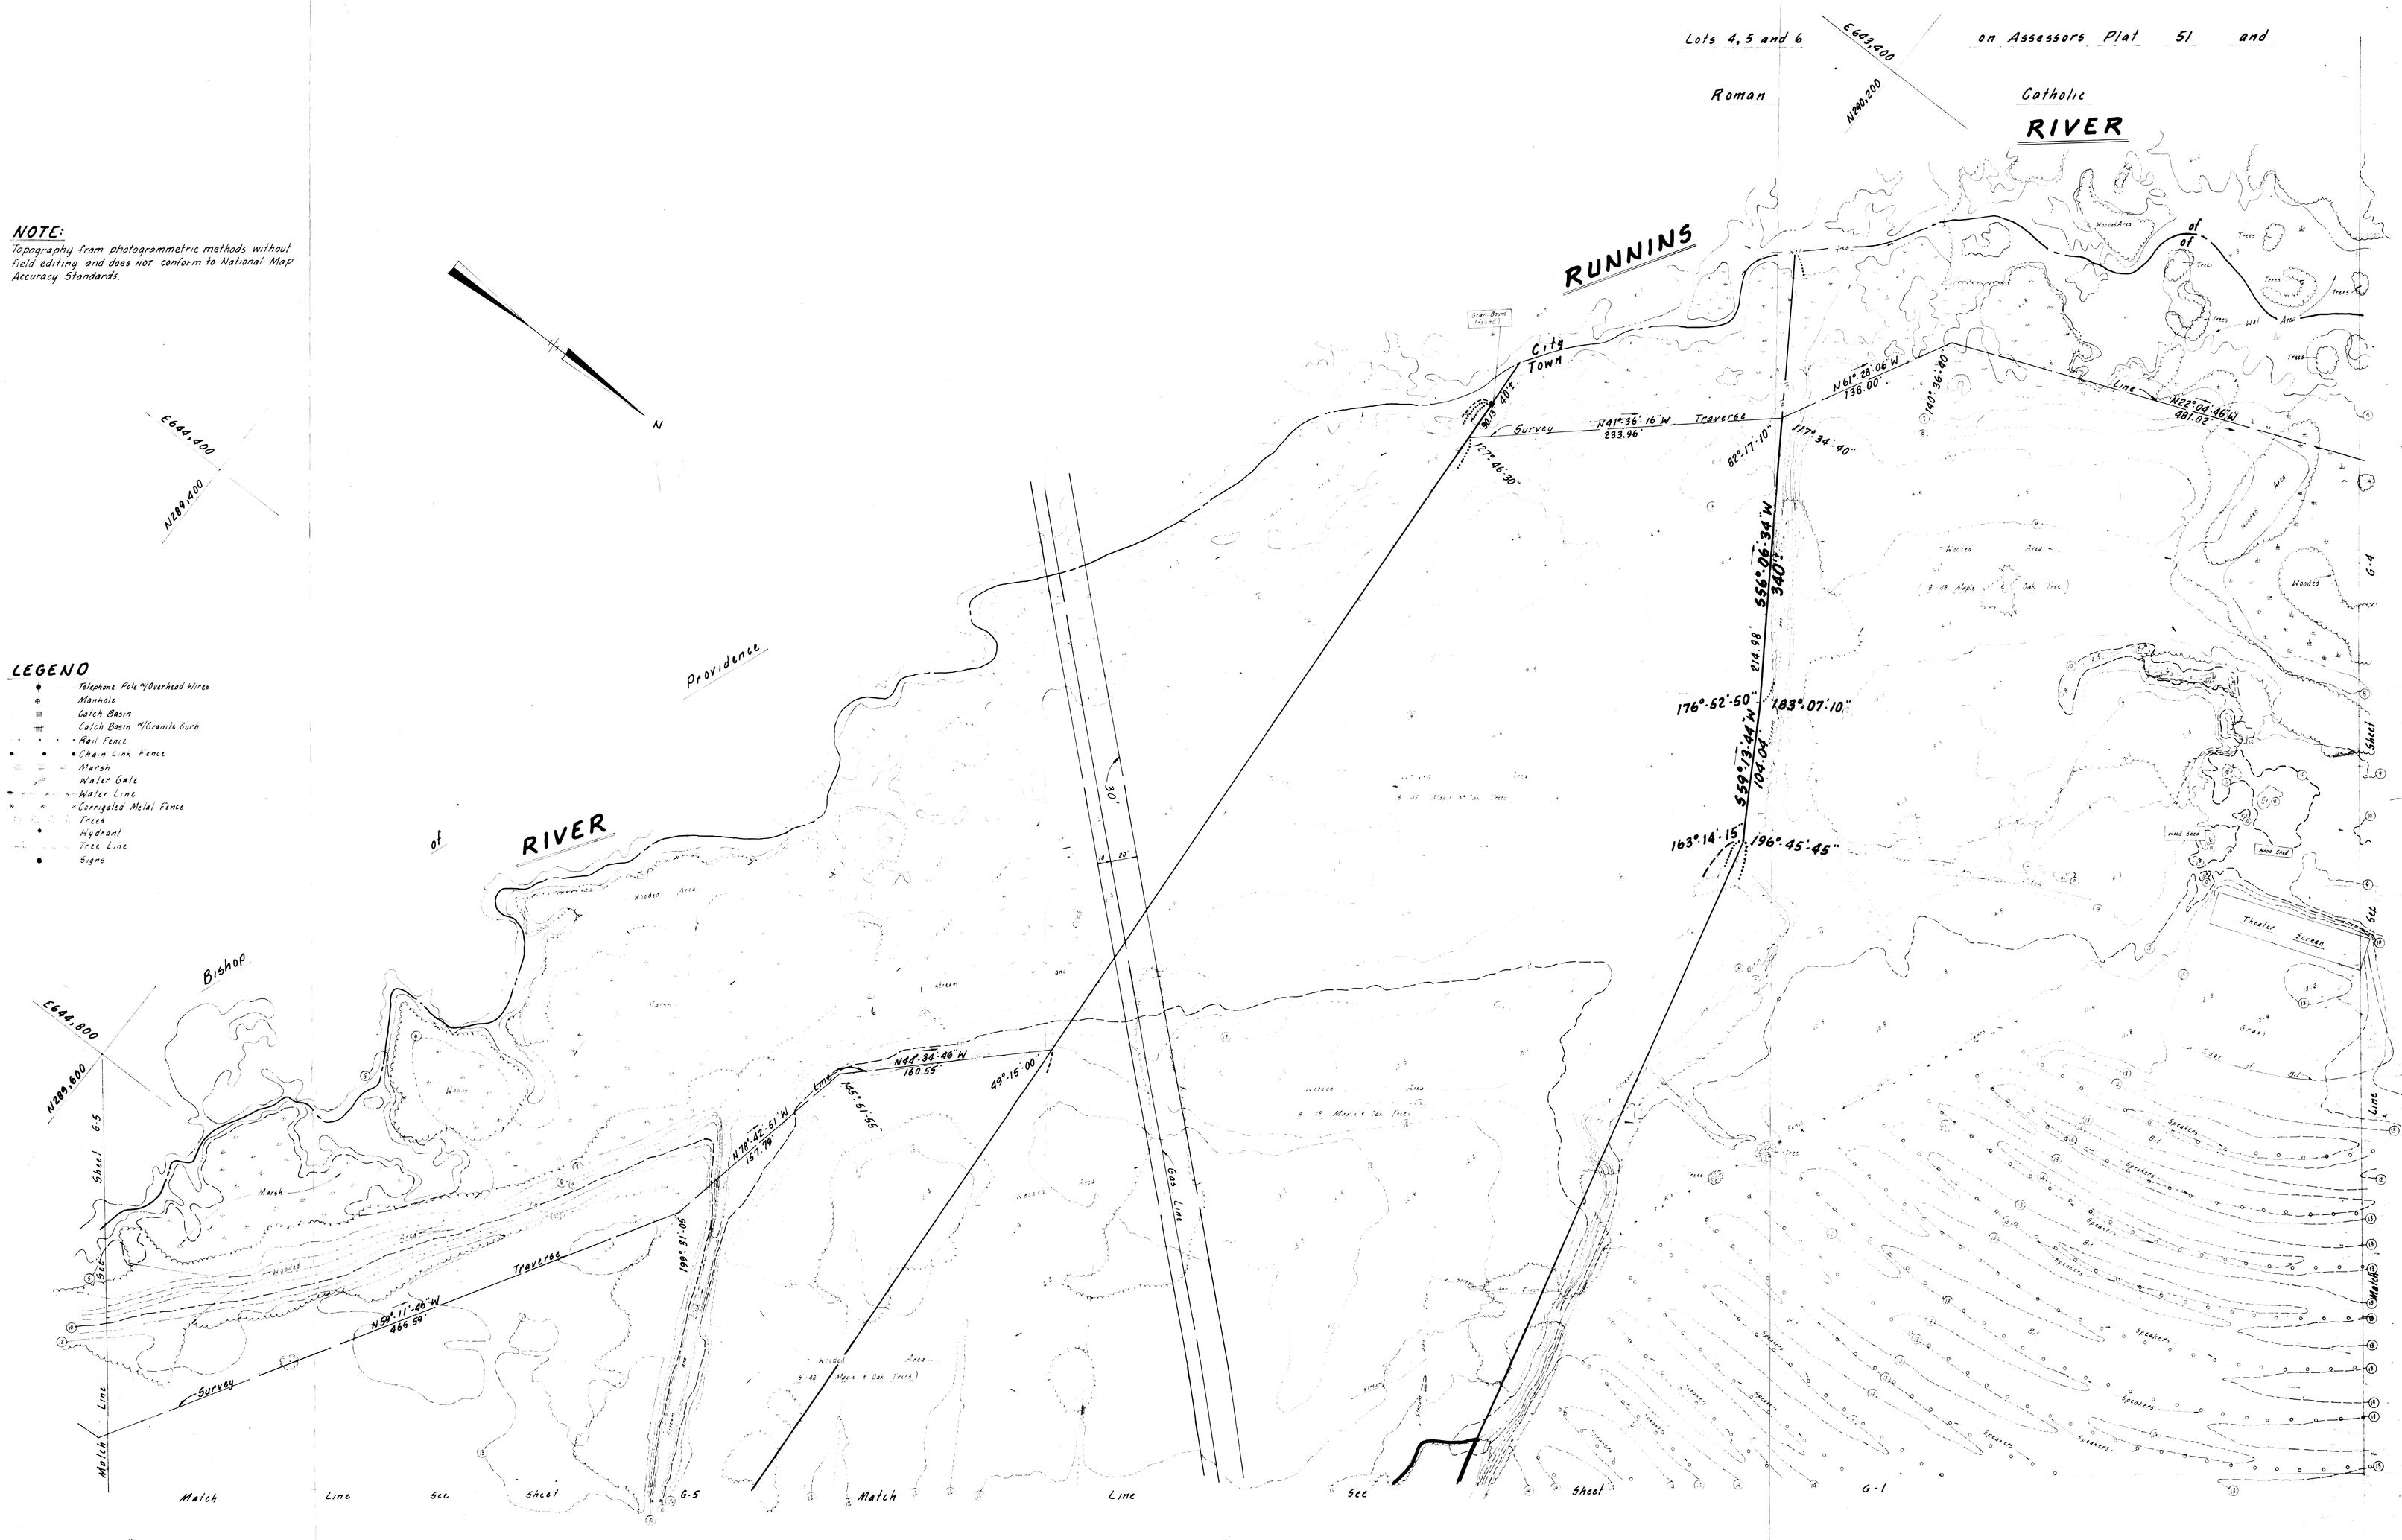

SHEET NO. 6-3

Base of Elevations - Mean Sea Level (M.S.L.)

Coordinates Based on Massachusetts Grid Coordinate System

PLAN OF TOPOGRAPHICAL SURVEY
IN
SEEKONK, MASSACHUSETTS
FOR
MID-CONTINENTAL CONSTRUCTION CORP.
STANLEY ENGINEERING, INC.
SCALE: 1" = 40' AUGUST, 1973

REVISED 6-28-74