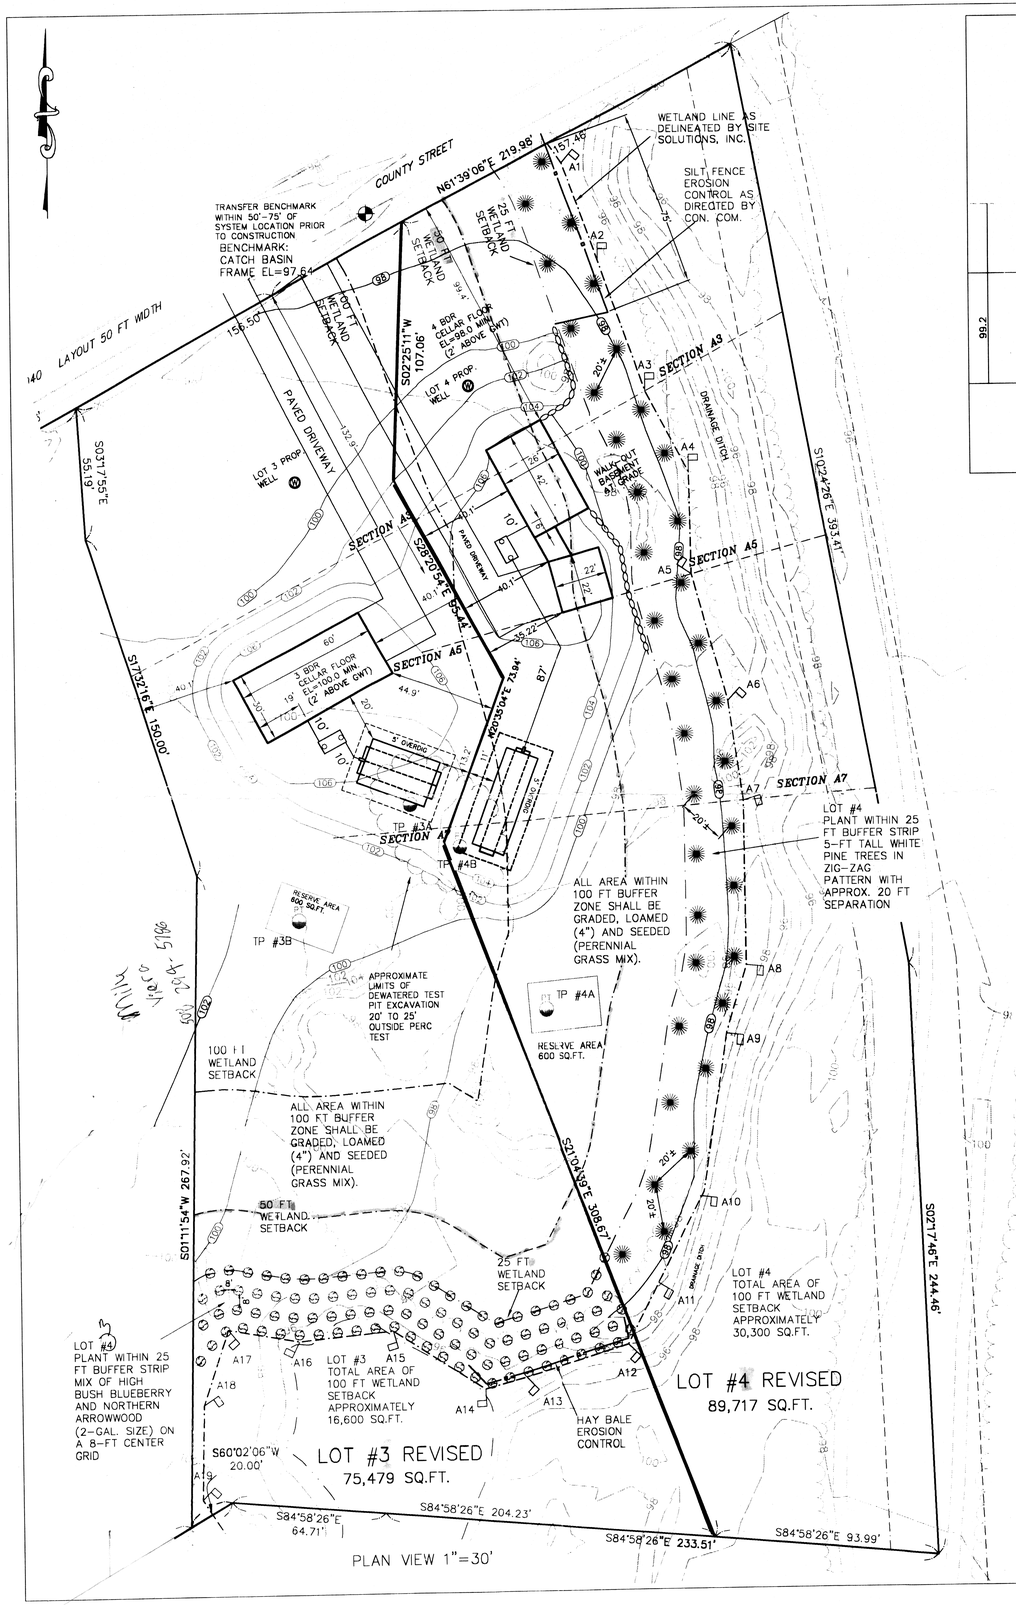

PLAN VIEW 1"=30'

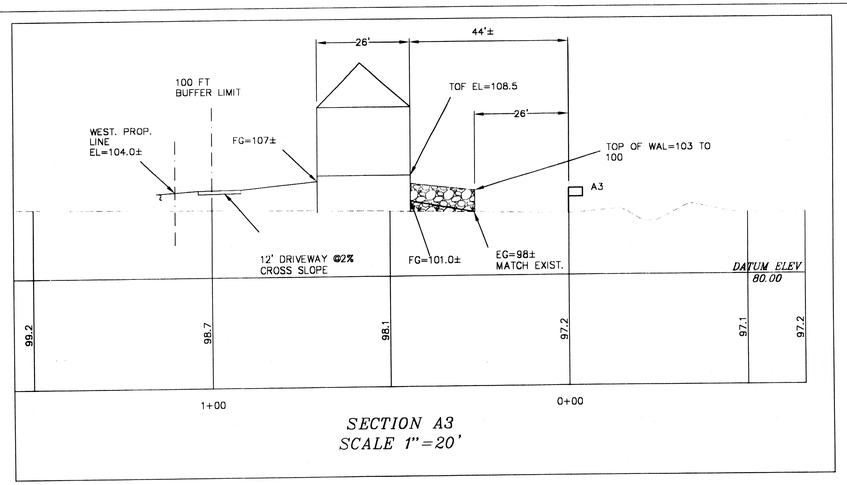

SECTION A3
SCALE 1"=20'

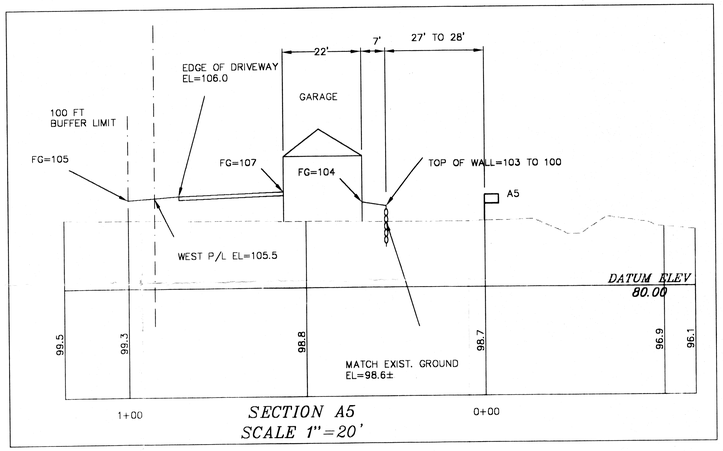

SECTION A5
SCALE 1"=20'

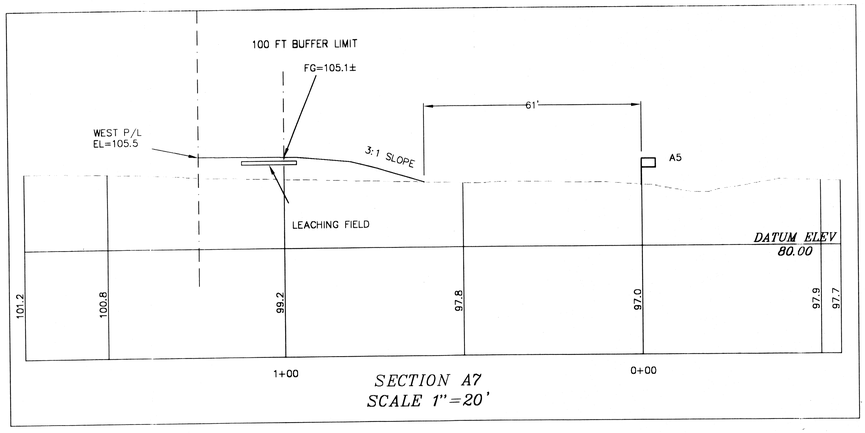

SECTION A7
SCALE 1"=20'

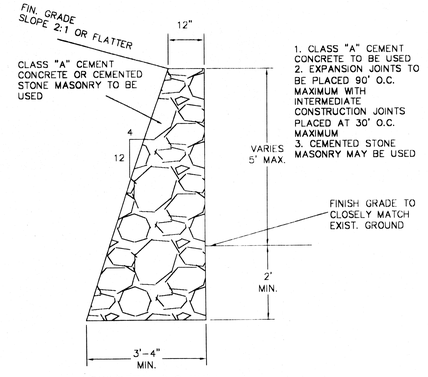

LOW RETAINING WALL
TYPICAL DETAIL
SCALE 1"=2'

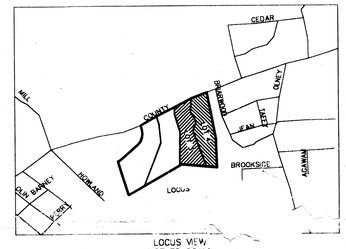

LOCUS VIEW
NOT TO SCALE

Received
NOV 24 2003
Con. Comm.
69-533

SITE PLAN TO ACCOMPANY NOI
LOT 3 & 4, COUNTY ST
SEEKONK, MA
PART OF FORM. ASSESSOR'S PLAT 10 LOT 59, 70
ZONING DISTRICT R-3
PREPARED FOR JOSEPH VIEIRA, TRUSTEE
SCALE AS NOTED
DATE: 11/24/03
REVISED:
S. ROY LAND SURVEYING AND ASSOCIATES, INC.
162 NORTH MAIN FALL RIVER, MA 02720
(508) 324-1163

COMMONWEALTH OF MASSACHUSETTS
ALEXANDER GORODETSKY
CIVIL
NO. 36077
REGISTERED PROFESSIONAL ENGINEER