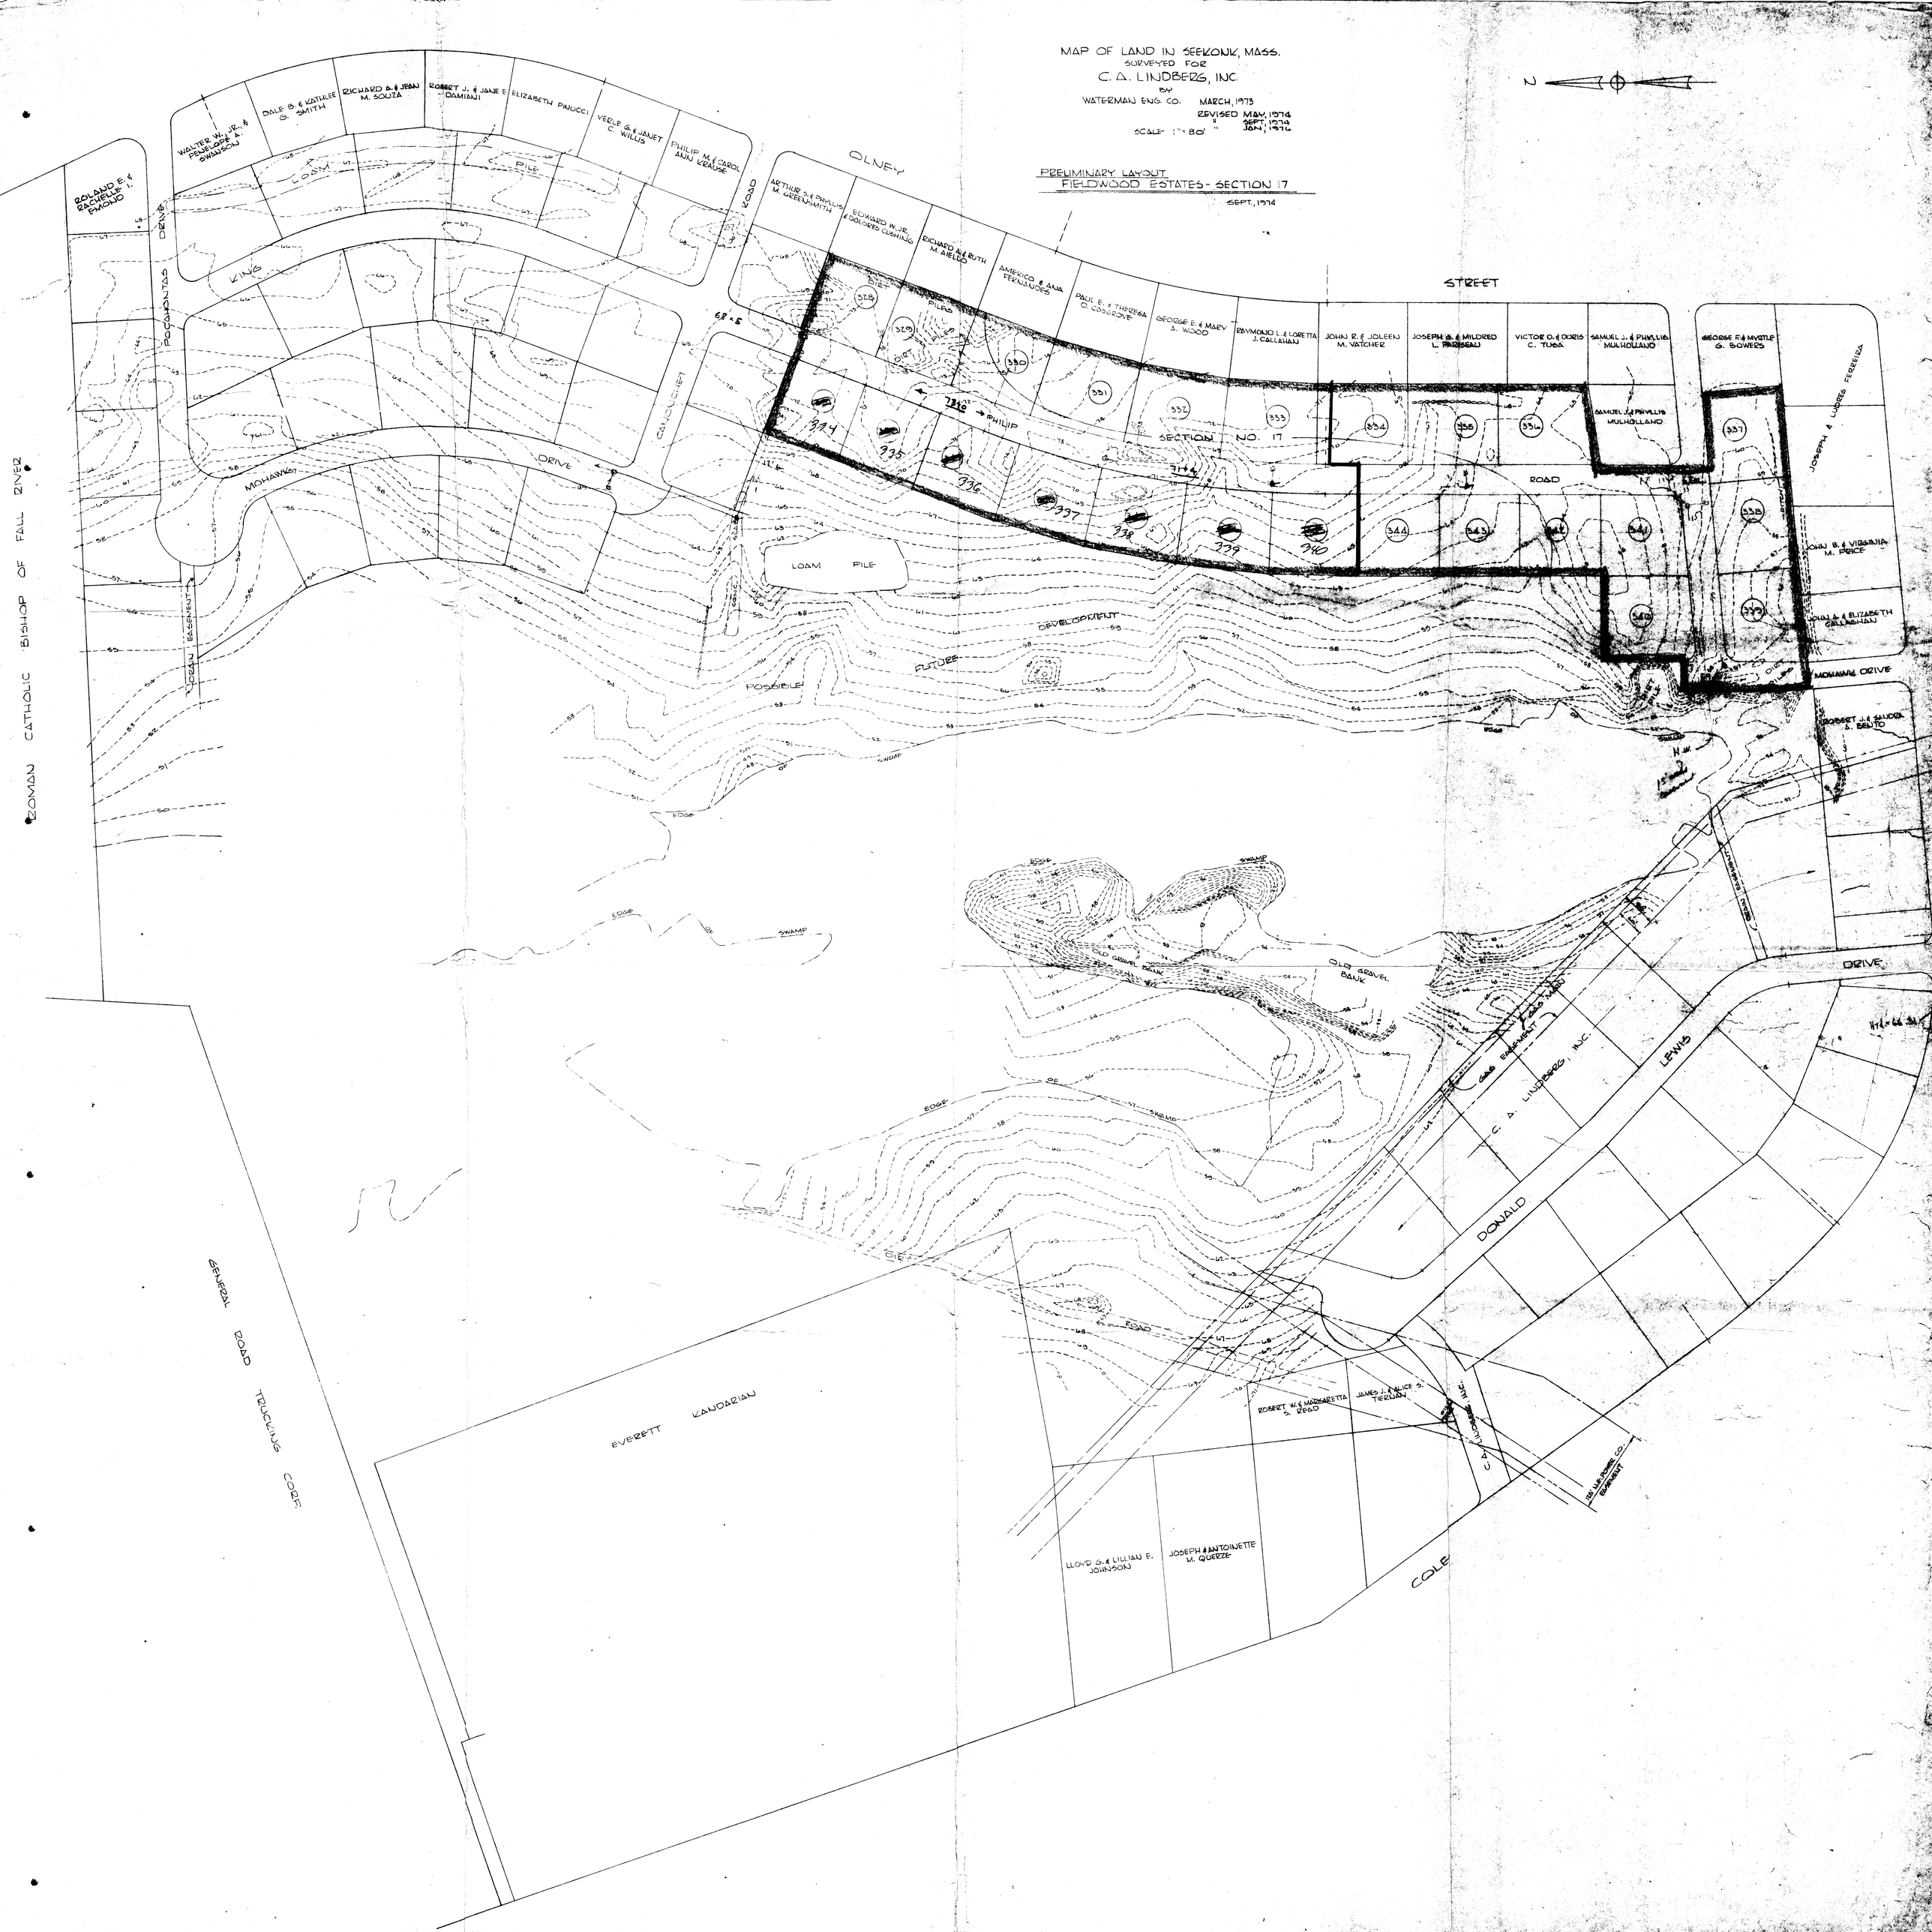
MAP OF LAND IN SEEKONK, MASS.
SURVEYED FOR
C. A. LINDBERG, INC.
BY
WATERMAN ENG. CO. MARCH, 1973
REVISED MAY, 1974
" SEPT, 1974
" JAN, 1976
SCALE 1" = 80'
PRELIMINARY LAYOUT
FIELDWOOD ESTATES - SECTION 17
SEPT., 1974
N
ROLAND E. & RACHELLE I. EMOND
WALTER W., JR. & PENELOPE A. SWANSON
DALE B. & KATHLEE G. SMITH
RICHARD A. & JEAN M. SOUZA
ROBERT J. & JANE E. DAMIANI
ELIZABETH PINUCCI
VERLE G. & JANET C. WILLIS
PHILIP M. & CAROL ANN KRAUSE
ARTHUR S. & PHYLLIS M. GREENSMITH
EDWARD W. JR. & DOLORES CUSHING
RICHARD A. & RUTH M. AIELLO
AMERICO & ANA FERNANDES
PAUL E. & THERESA D. COSGROVE
GEORGE E. & MARY A. WOOD
RAYMOND L. & LORETTA J. CALLAHAN
JOHN R. & JOLEEN M. VATCHER
JOSEPH G. & MILDRED L. PARISEAU
VICTOR D. & DORIS C. TUSA
SAMUEL J. & PHYLLIS MULHOLLAND
GEORGE F. & MYRTLE G. BOWERS
JOSEPH & LUDRES FERREIRA
JOHN B. & VIRGINIA M. PRICE
JOHN A. & ELIZABETH CALLAGHAN
ROBERT J. & SANDRA A. BENTO
OLNEY
STREET
ROAD
POCAHONTAS DRIVE
KING
LOAM PILE
CANONCHET
MOHAWK DRIVE
DRAIN EASEMENT
SECTION NO. 17
PHILIP
LOAM PILE
POSSIBLE FUTURE DEVELOPMENT
ROMAN CATHOLIC BISHOP OF FALL RIVER
EDGE OF SWAMP
OLD GRAVEL BANK
GAS EASEMENT
C. A. LINDBERG, INC.
LEWIS
DONALD
DRIVE
GENERAL ROAD TRUCKING CORP.
EVERETT KANDARIAN
ROBERT W. & MARGARETTA S. READ
JAMES J. & ALICE S. TIERNAN
LLOYD G. & LILLIAN E. JOHNSON
JOSEPH & ANTOINETTE M. QUERZE
COLE
N.E. POWER CO. EASEMENT