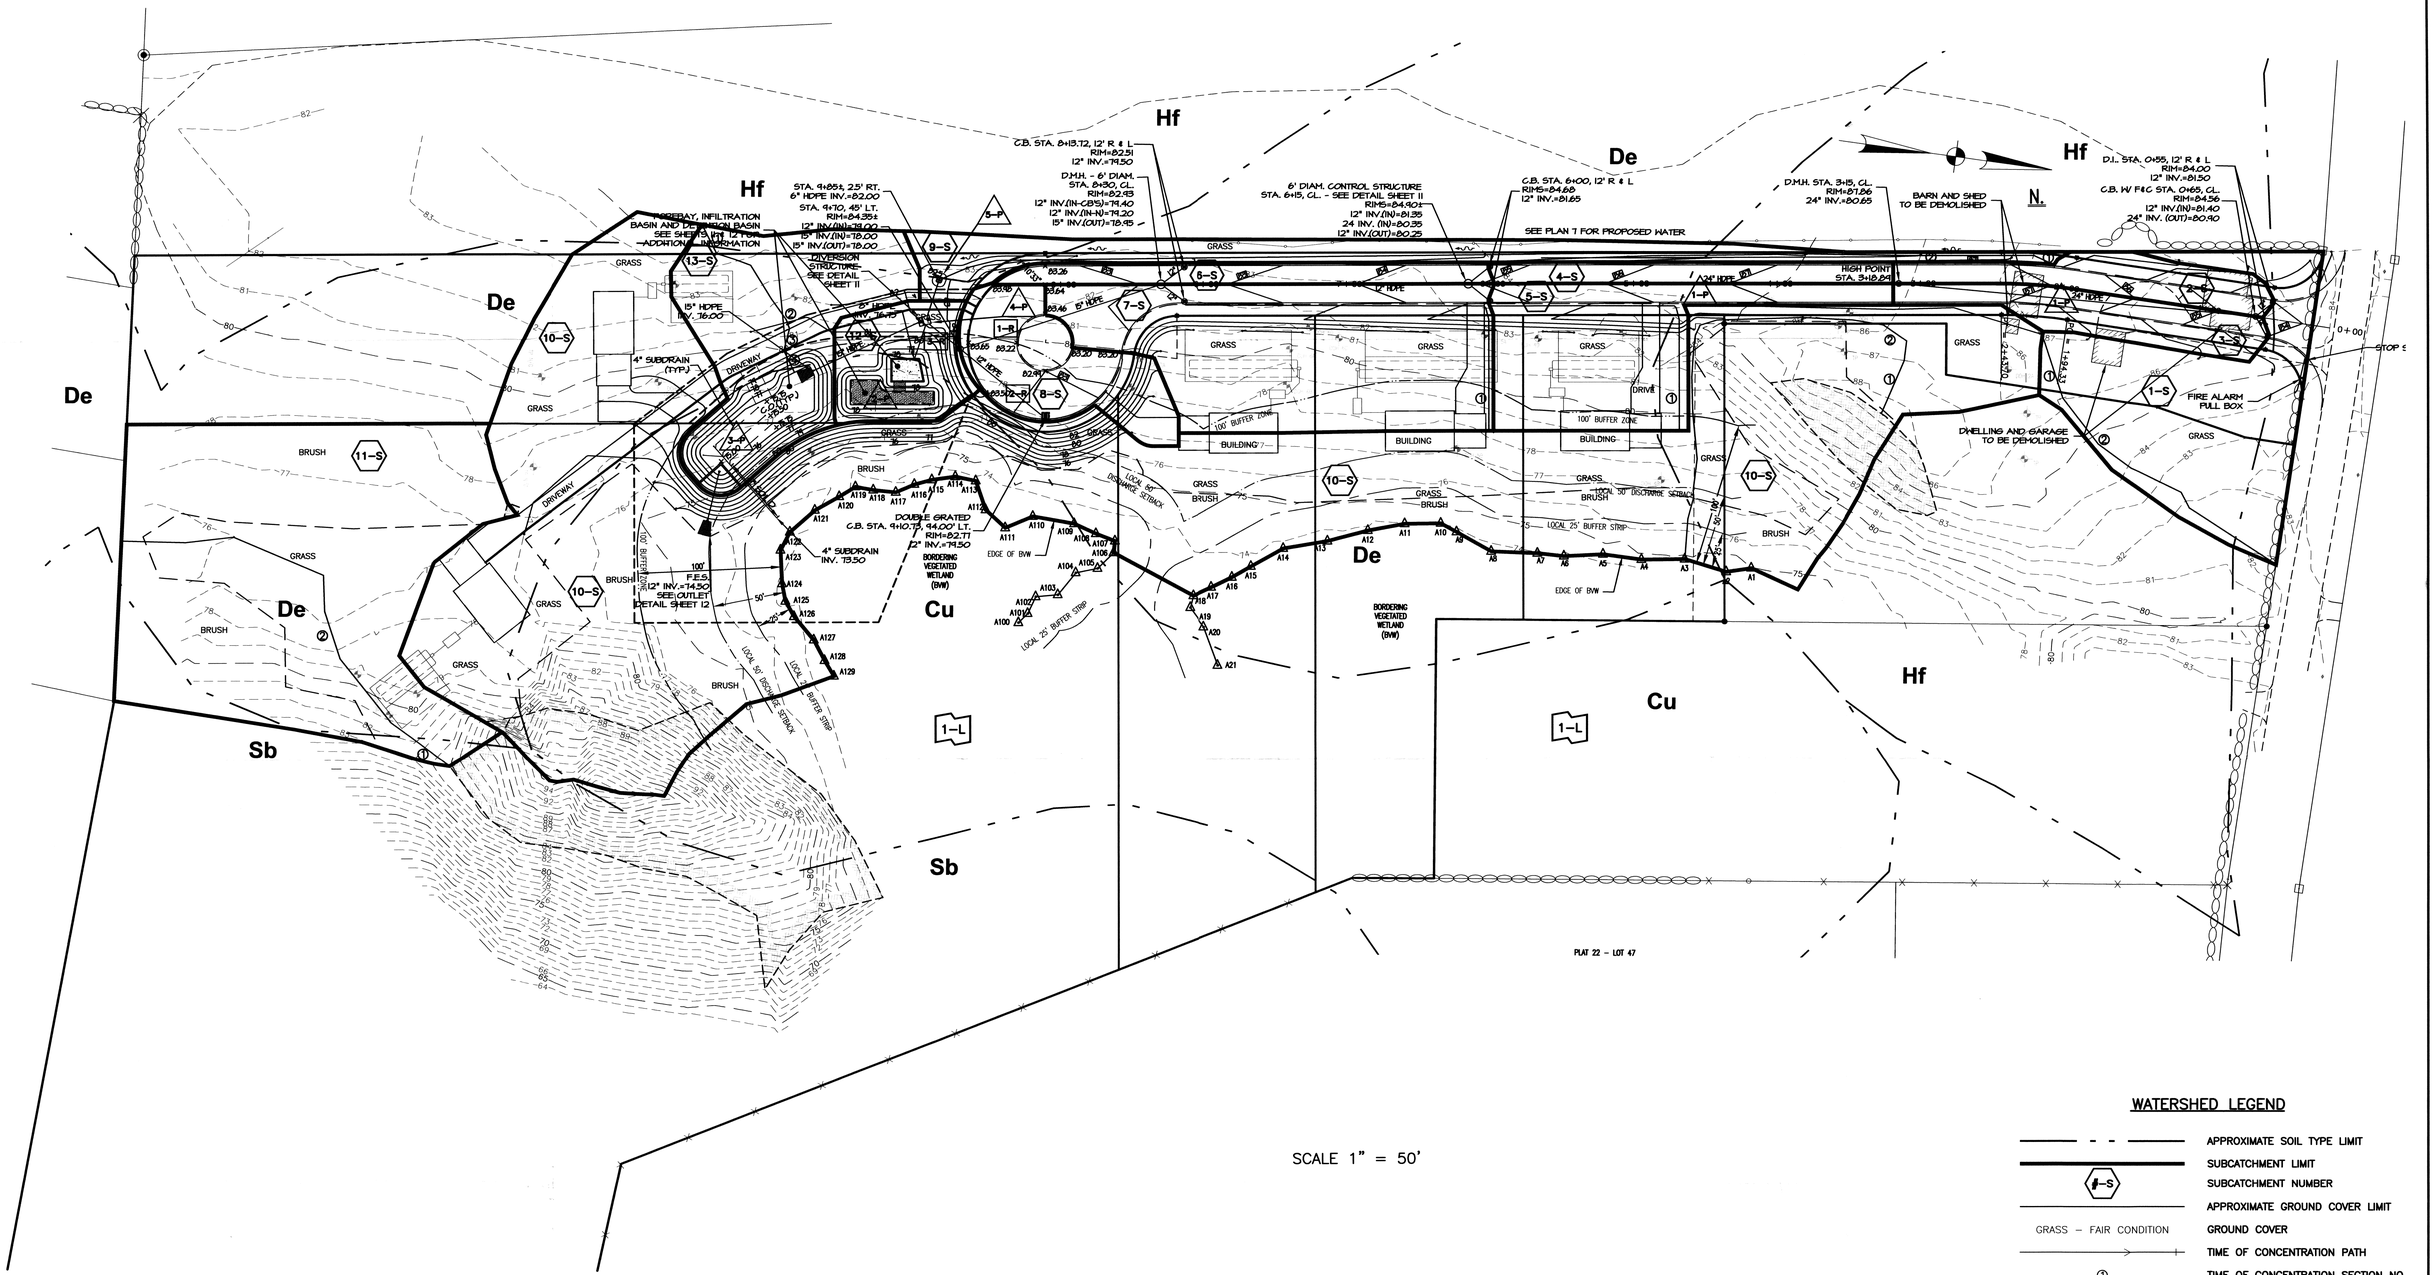

SCALE 1" = 50'

WATERSHED LEGEND

	APPROXIMATE SOIL TYPE LIMIT
	SUBCATCHMENT LIMIT
#–S	SUBCATCHMENT NUMBER
	APPROXIMATE GROUND COVER LIMIT
GRASS – FAIR CONDITION	GROUND COVER
	TIME OF CONCENTRATION PATH
①	TIME OF CONCENTRATION SECTION NO.
	REACH PATH
#–R	REACH NUMBER
#–P	POND NUMBER

69-638

POST DEVELOPMENT WATERSHED PLAN
MICHAEL FONSECA
WOODWARD AVENUE
SEEKONK, MASSACHUSETTS

CAPUTO AND WICK LTD.
1150 PAWTUCKET AVE.
RUMFORD, R.I. 02916
401-434-8880

DATE
JULY 2008
REV. 4/09 & 12/09

SHEET
WS-2