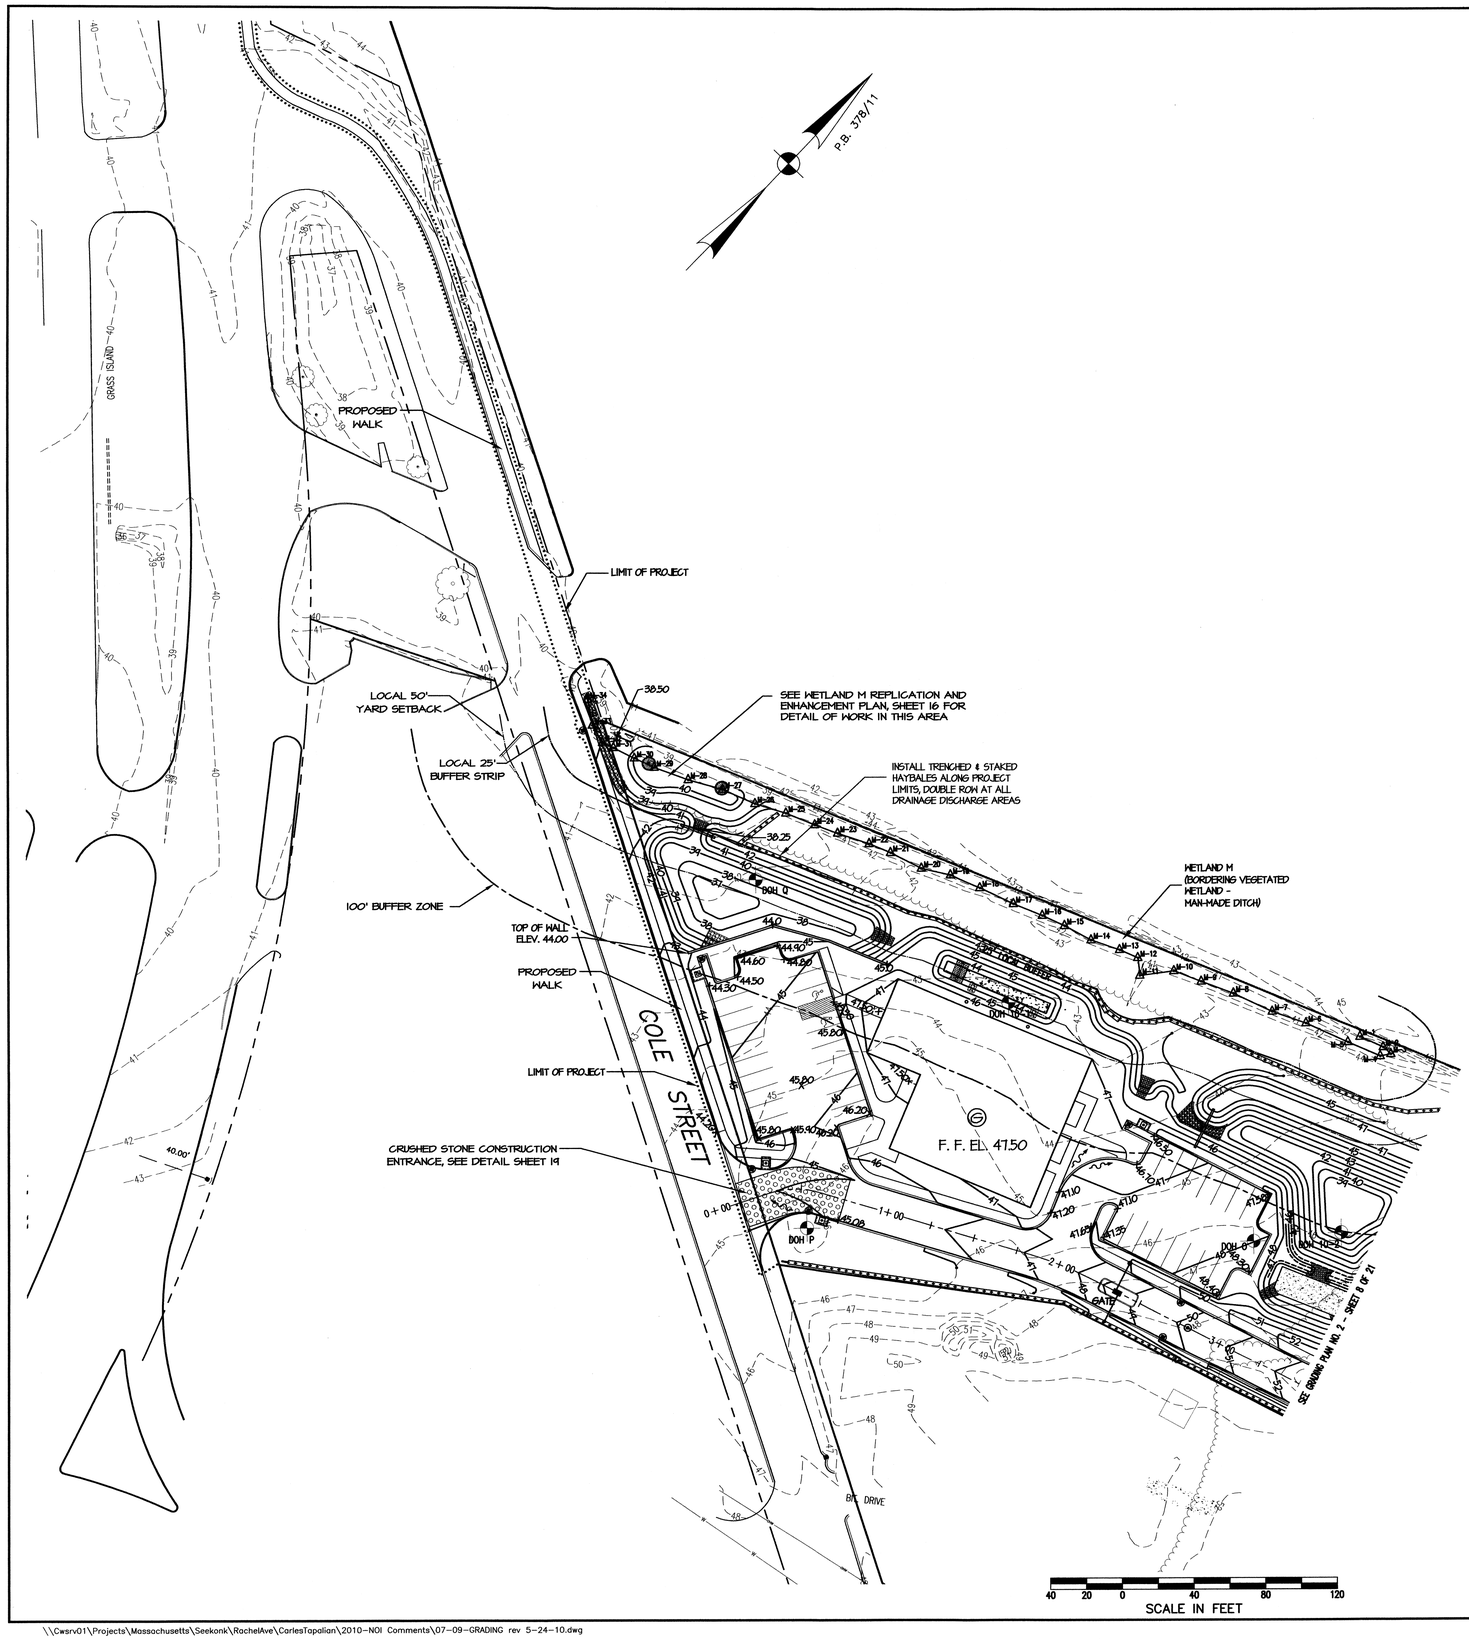

GRADING PLAN NO. 3
GREENBRIER CONDOMINIUMS
PREPARED FOR
RI SEEKONK HOLDINGS, LLC
FALL RIVER AVENUE & COLE STREET
SEEKONK, MASSACHUSETTS

COMMONWEALTH OF MASSACHUSETTS
ALLAN L. SHEAR
CIVIL
No. 35256
REGISTERED PROFESSIONAL ENGINEER

5/24/10

CAPUTO AND WICK LTD.
1150 PAWTUCKET AVE.
RUMFORD, R.I. 02916
401-434-8880

DATE
August 31, 2009
REV. APR.&MAY 2010

SHEET
9 OF 21

\\Cwsrv01\Projects\Massachusetts\Seekonk\RachelAve\CarlesTapalian\2010-NOI Comments\07-09-GRADING rev 5-24-10.dwg