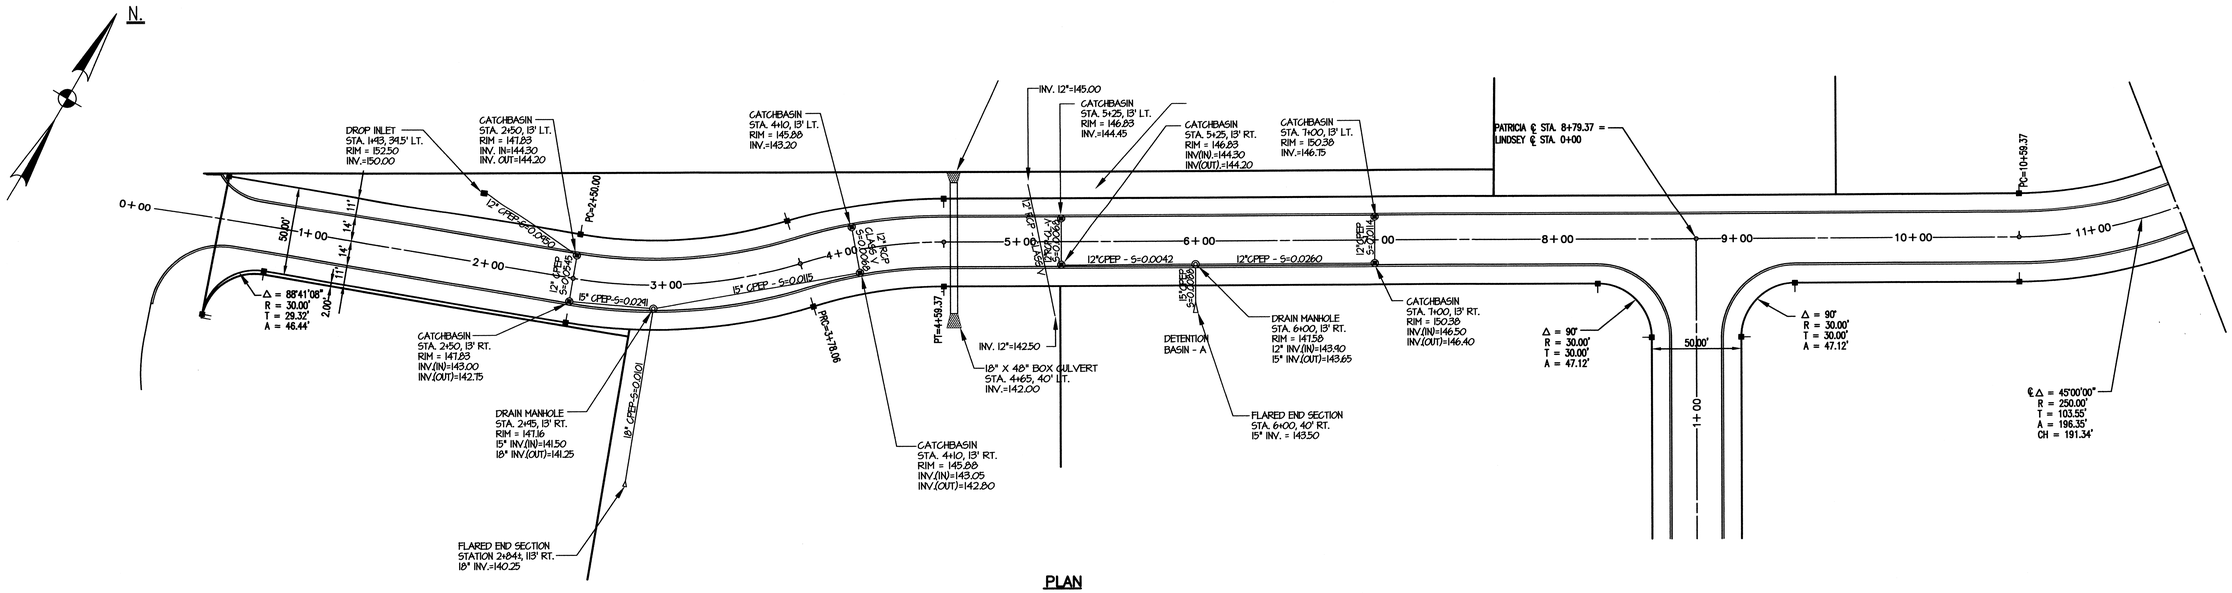

PLAN

SCALE: 1" = 40'

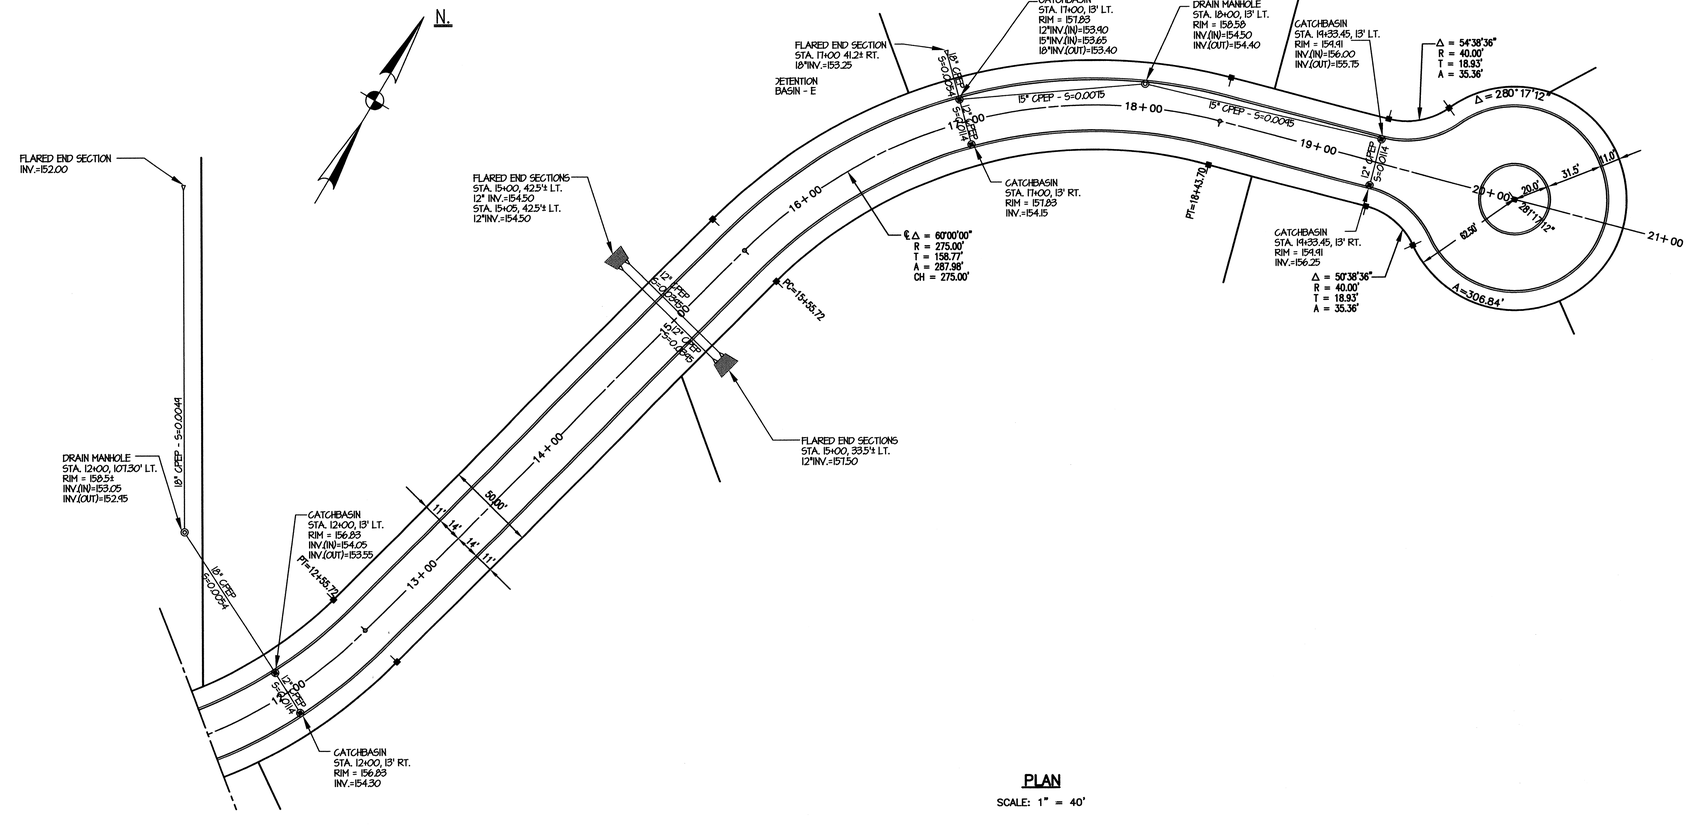

PLAN

SCALE: 1" = 40'

69-504

ROADWAY PLAN NO. 1
PATRICIA DRIVE

COMMONWEALTH OF MASSACHUSETTS
ANTHONY A. CAPUTO
No. 29648
REGISTERED
LAND SURVEYOR

DEFINITIVE SUBDIVISION
HOLLAND WOODS
H. CHARLES TAPALIAN
DAVIS STREET
SEEKONK, MASSACHUSETTS

CAPUTO AND WICK LTD.
1150 PAWTUCKET AVE.
RUMFORD, R.I. 02916
401-434-8880

DATE
JULY 31, 2002

SHEET
14 OF 22

REV.: