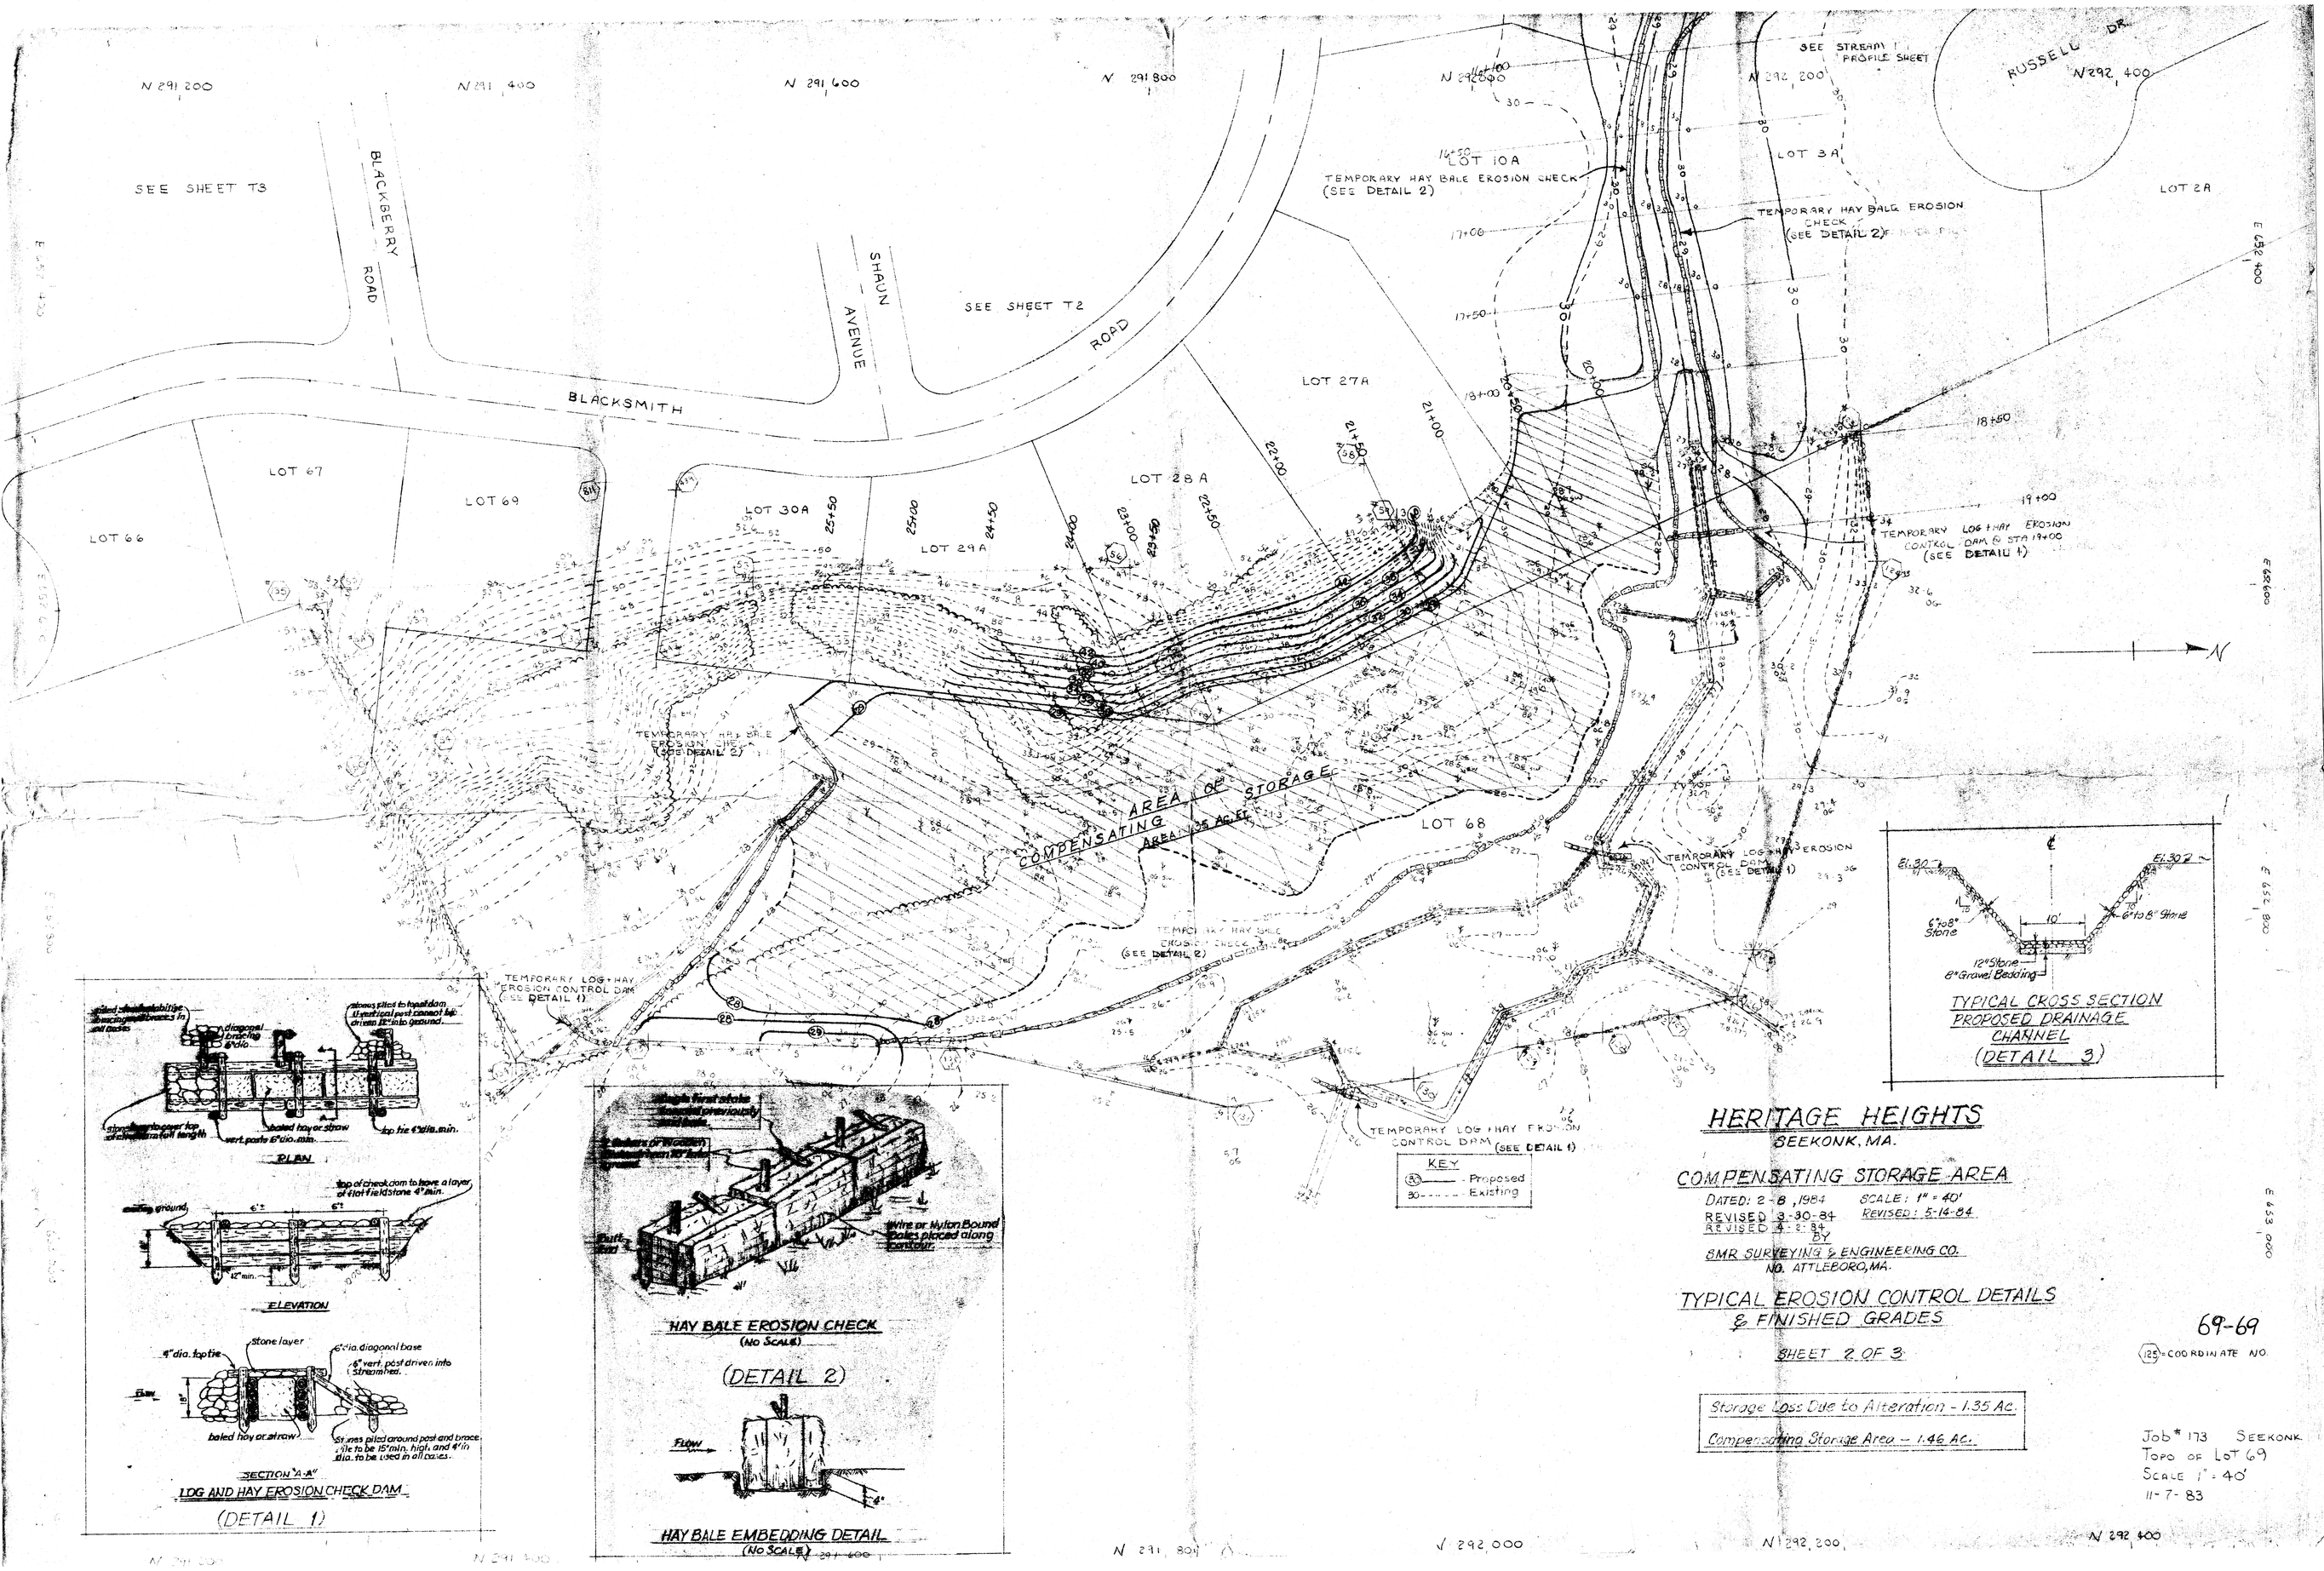

HERITAGE HEIGHTS

SEEKONK, MA.

COMPENSATING STORAGE AREA

DATED: 2-8, 1984 SCALE: 1" = 40'
REVISED 3-30-84 REVISED: 5-14-84
REVISED 4-2-84
BY
SMR SURVEYING & ENGINEERING CO.
NO. ATTLEBORO, MA.

TYPICAL EROSION CONTROL DETAILS & FINISHED GRADES

SHEET 2 OF 3

69-69

(125) = COORDINATE NO.

Storage Loss Due to Alteration - 1.35 Ac.
Compensating Storage Area - 1.46 Ac.

Job # 173 SEEKONK
Topo of Lot 69
Scale 1" = 40'
11-7-83