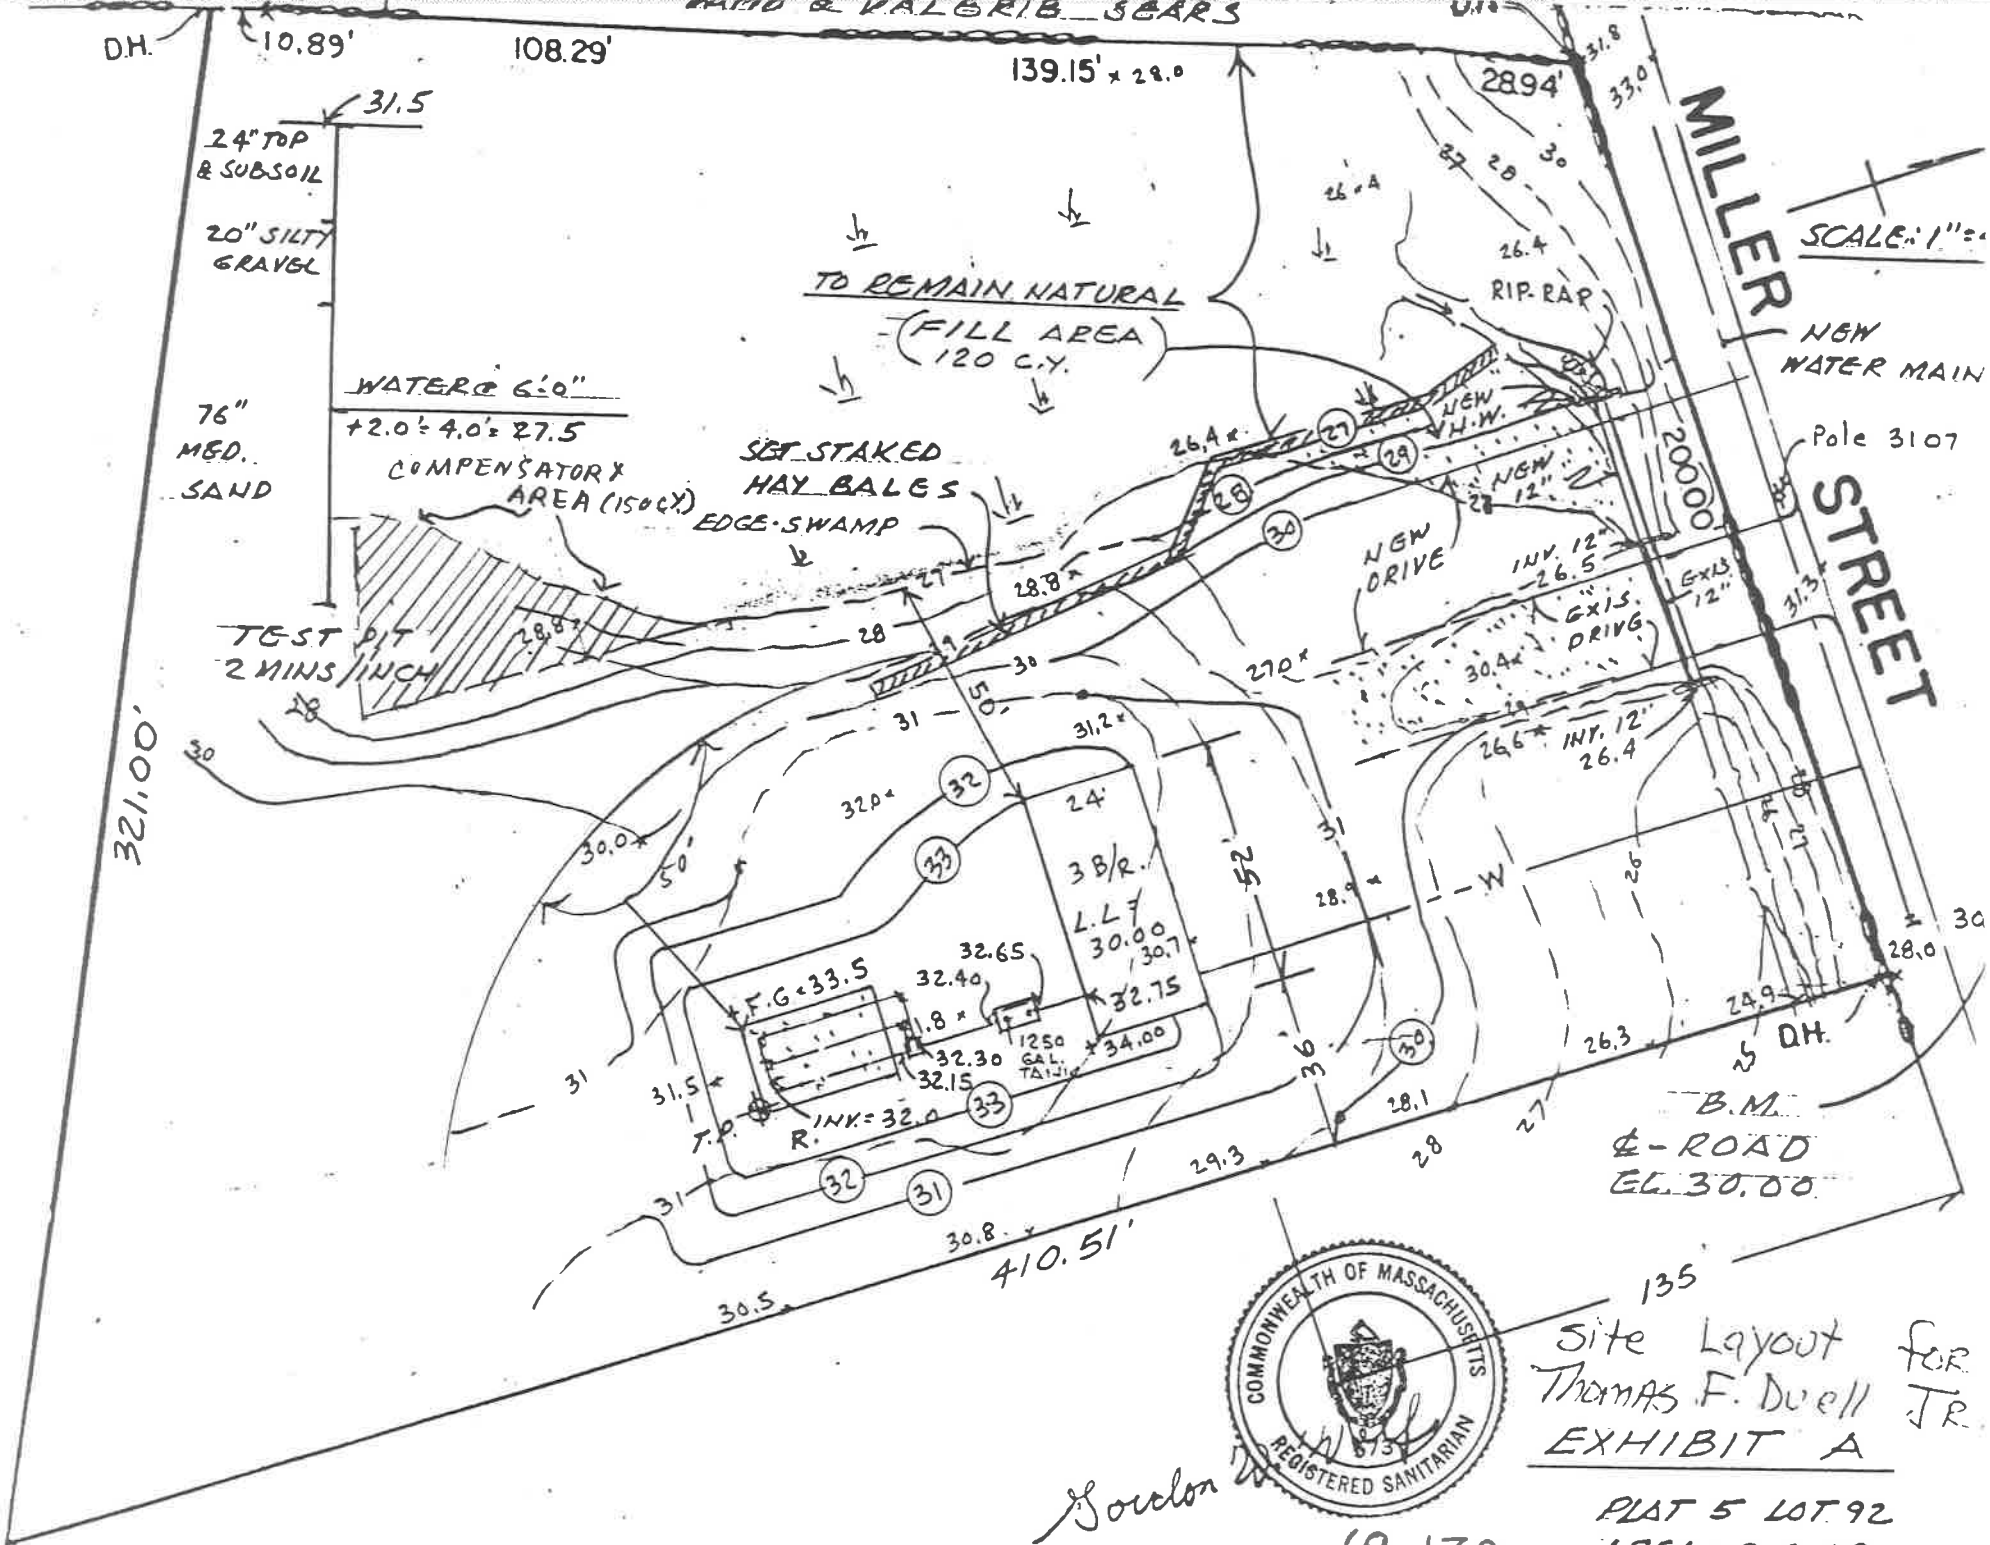

COMMONWEALTH OF MASSACHUSETTS
REGISTERED SANITARIAN

Site Layout for Thomas F. Duell Jr.

EXHIBIT A

PLAT 5 LOT 92
AREA = 2.0 AC.

Gordon W. Wahl

69-130