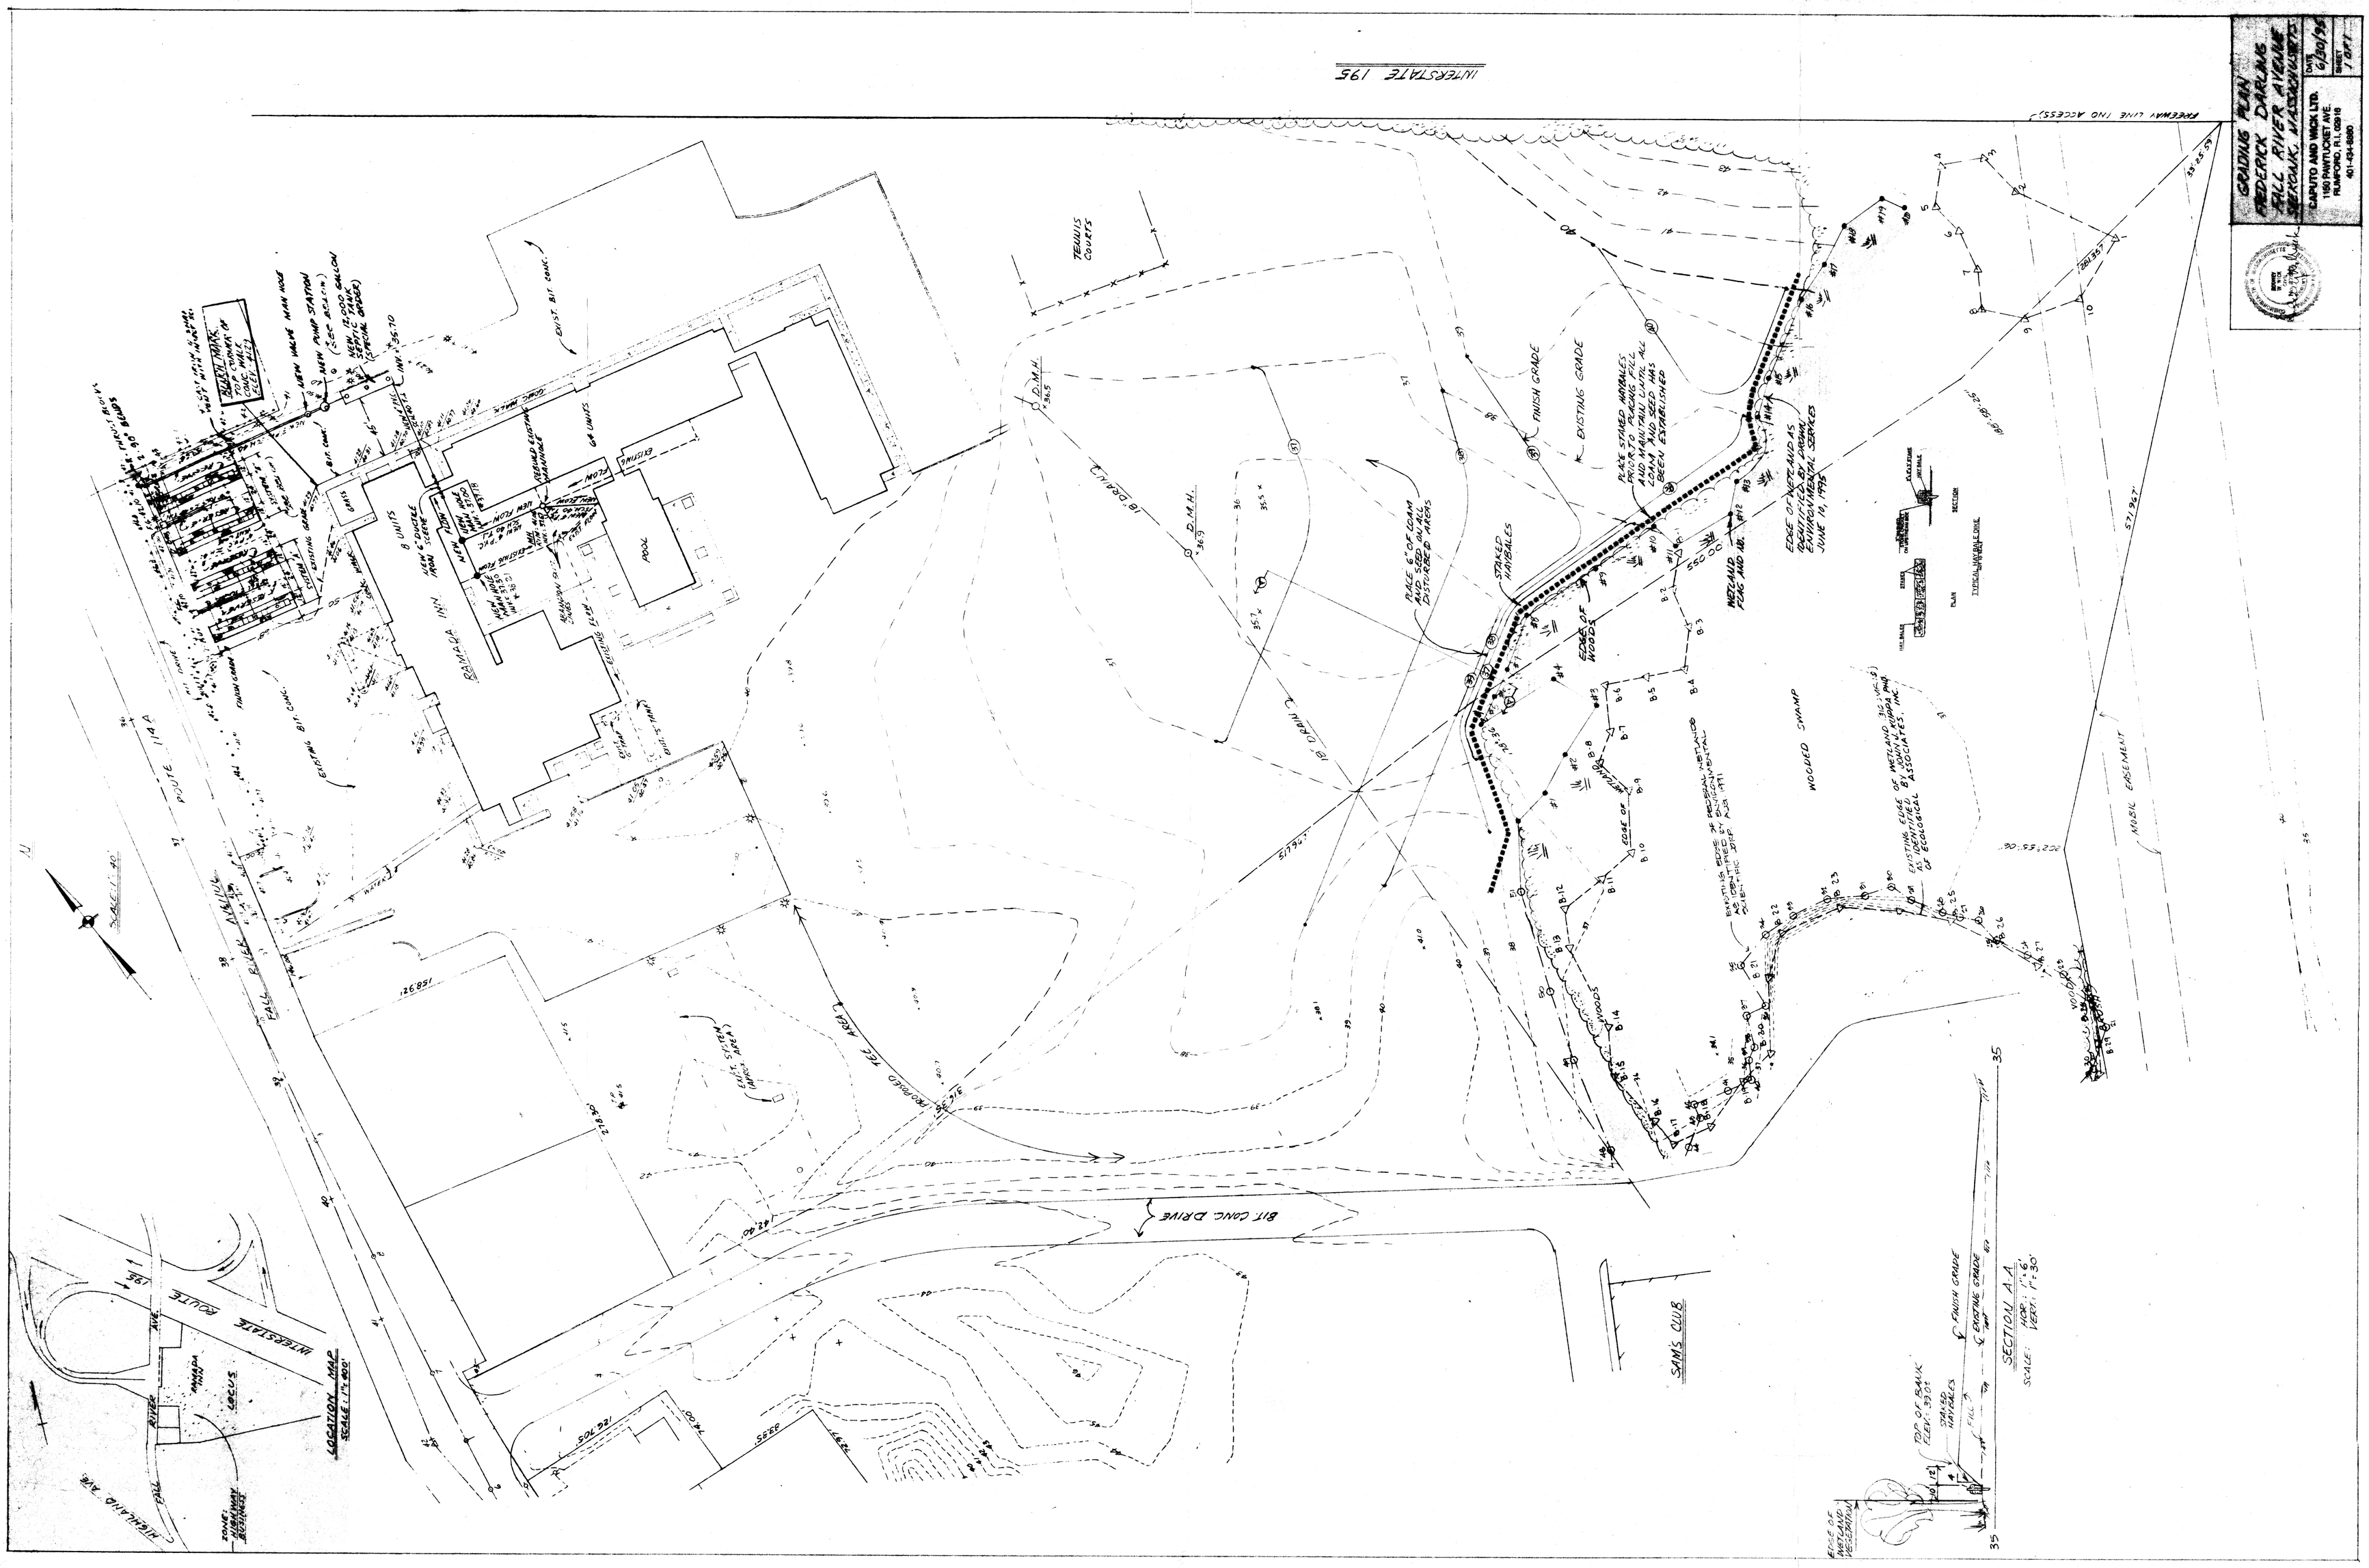
GRADING PLAN
FREDERICK DARLING
FALL RIVER AVENUE
SEEKONK, MASSACHUSETTS
CAPUTO AND WICK LTD.
1180 PAWTUCKET AVE.
PROVIDENCE, R.I. 02918
401-434-8880
DATE 6/30/95
SHEET 1 OF 1
INTERSTATE 195
FREEWAY LINE (NO ACCESS)
TENNIS COURTS
D.M.H.
18" DRAIN
PROPOSED ACCESS
BIT CONC. DRIVE
SAMS CLUB
WOODED SWAMP
EDGE OF WOODS
EDGE OF WETLAND AS DELINEATED BY ECOLOGICAL SERVICES JUNE 16, 1995
PLACE STAKED HAYBALES PRIOR TO PLACING FILL. LOAM AND SEED ALL AREAS THAT HAVE BEEN DISTURBED
PLACE 6" OF LOAM ALL DISTURBED AREAS
STAKED HAYBALES
FINISH GRADE
EXISTING GRADE
EXISTING EDGE OF WETLANDS AS DELINEATED BY ECOLOGICAL SERVICES INC. (1991)
EXISTING EDGE OF WETLAND (APPROX.) AS DELINEATED BY ECOLOGICAL ASSOCIATES INC.
NGRID EASEMENT
FALL RIVER AVENUE
POOL
RAMADA INN
B UNITS
NEW CONCRETE WALK CENTRE
NEW POOL
NEW PUMP STATION
NEW VALVE MAIN HOUSE
NEW 12,000 GALLON SEPTIC TANK (SEPARATE ORDER)
EXISTING GARAGE
EXISTING BIT. CONC.
SCALE: 1" = 40'
LOCATION MAP
SCALE: 1" = 800'
INTERSTATE ROUTE 195
HIGHLAND AVE.
RIVER
LOCUS
ZONE: HIGHWAY BUSINESS
SECTION
PLAN
TYPICAL HAYBALE DIKE
SECTION A-A
SCALE: HOR. 1" = 5'
VERT. 1" = 50'
TOP OF BANK ELEV. 39.0'
STAKED HAYBALES
FINISH GRADE
EXISTING GRADE
EDGE OF WETLAND