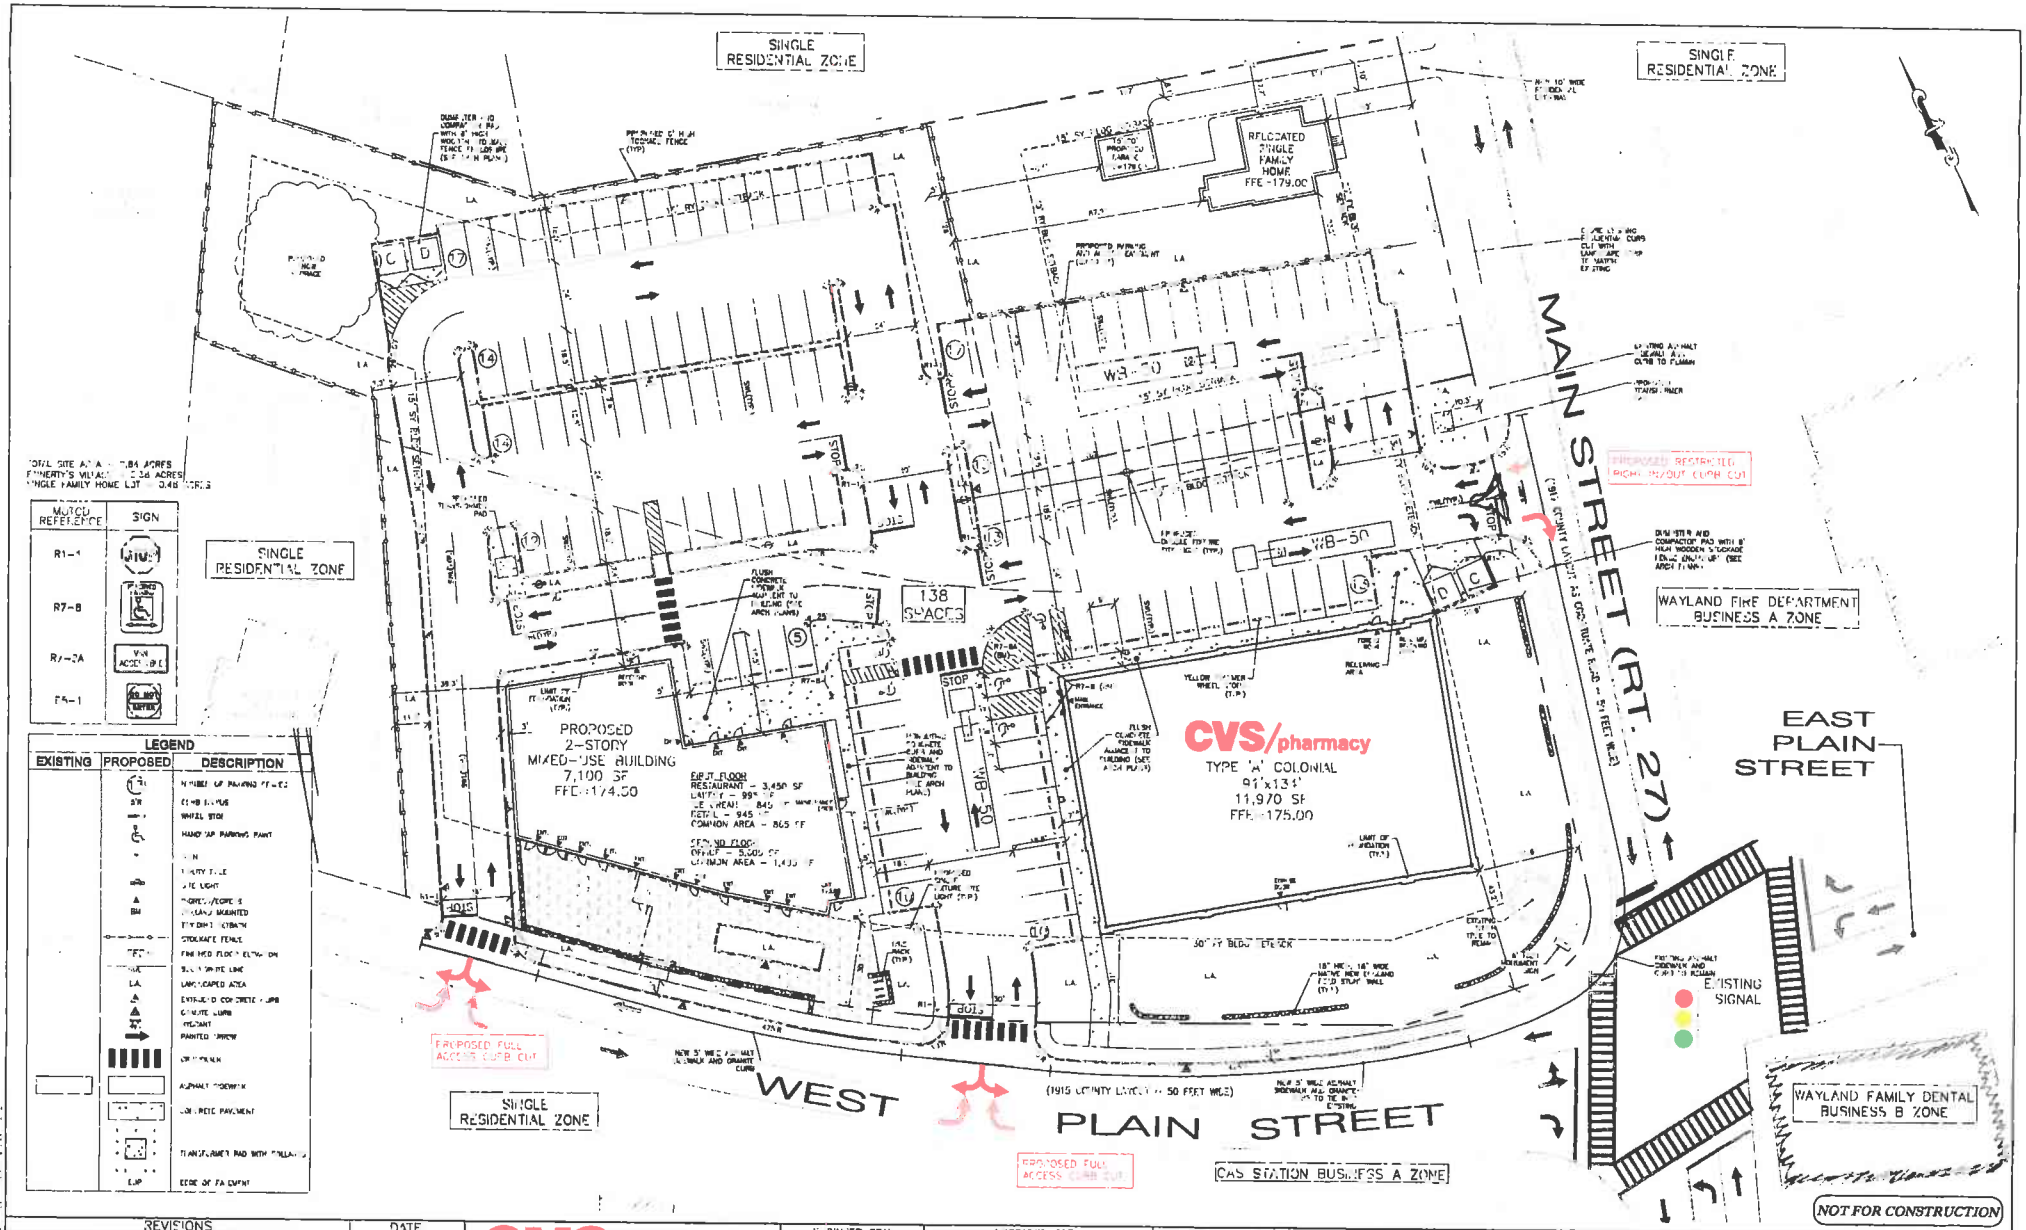

REVISIONS	DATE
REVISED PER CLIENT COMMENTS – REMOVE DRIVE-THRU & MODIFY TO AN 11,970 SF CVS/PHARMACY	10/13/2012

CVS pharmacy
11,970 SF TYPE-A COLONIAL
NO DRIVE THRU

STORE #: 10039
CS PROJECT #: 180

ENGINEER SEAL

PREPARED FOR:
150 MAIN STREET, LLC
P.O. BOX 5458
WAYLAND, MA 01778

CIVIL DESIGN GROUP, LLC
21 UNION STREET, SUITE 3010
NORTH ANDOVER, MA 01845
www.cdgengineering.com
p: 978-794-5488 f: 978-914-6161

FINNERTY'S VILLAGE
150 MAIN STREET
WAYLAND, MA 01778

SITE LAYOUT PLAN

SHEET 3

DATE: 10/13/2012

SCALE: 1"=30'